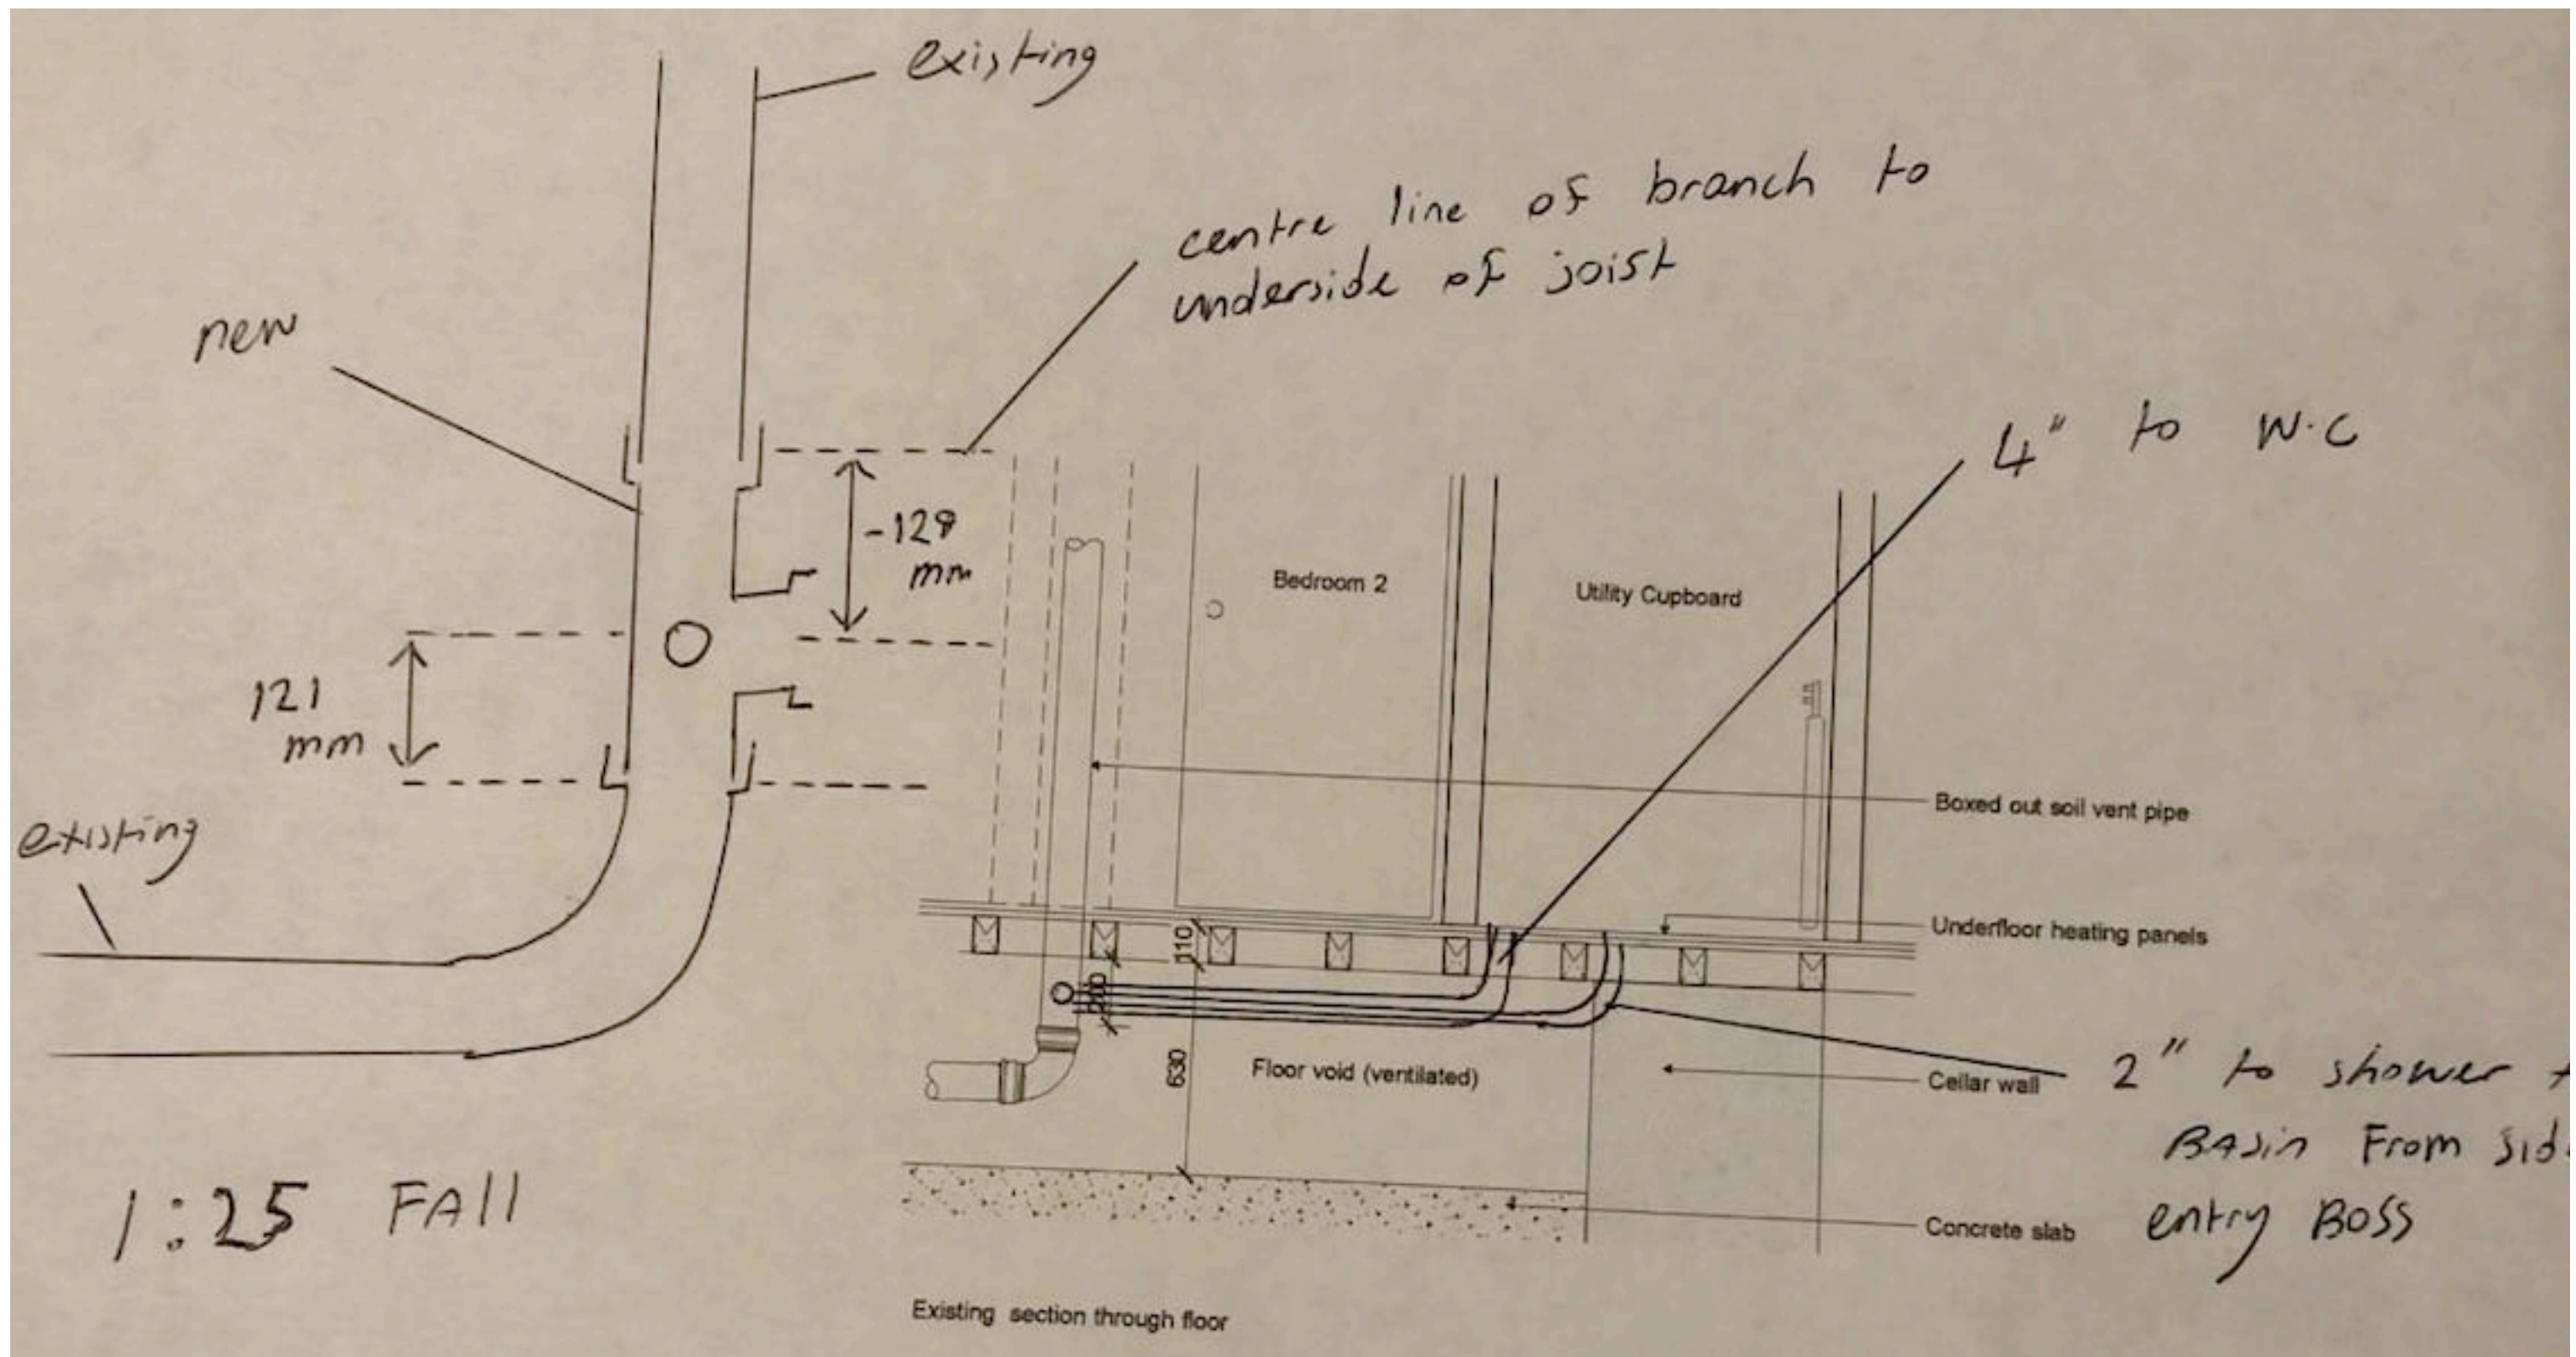


DAVID REA
ARCHITECTS
 1 Hippodrome Place
 London, W11 4NG

Tel : 0207 229 4176
 Fax : 0207 229 3197

PROJECT : Breakspear House
 TITLE : Proposed sketch section A-A showing connections provided by the Plumber

SCALE : 1:20@A3 DATE : 21/11/2019 DRG NO : PL06 REV : -

NB: DO NOT SCALE. CONTRACTOR TO CHECK DIMENSIONS ON SITE
 BEFORE STARTING WORKS AND REPORT BACK ANY INCONSISTENCIES.

2
e

