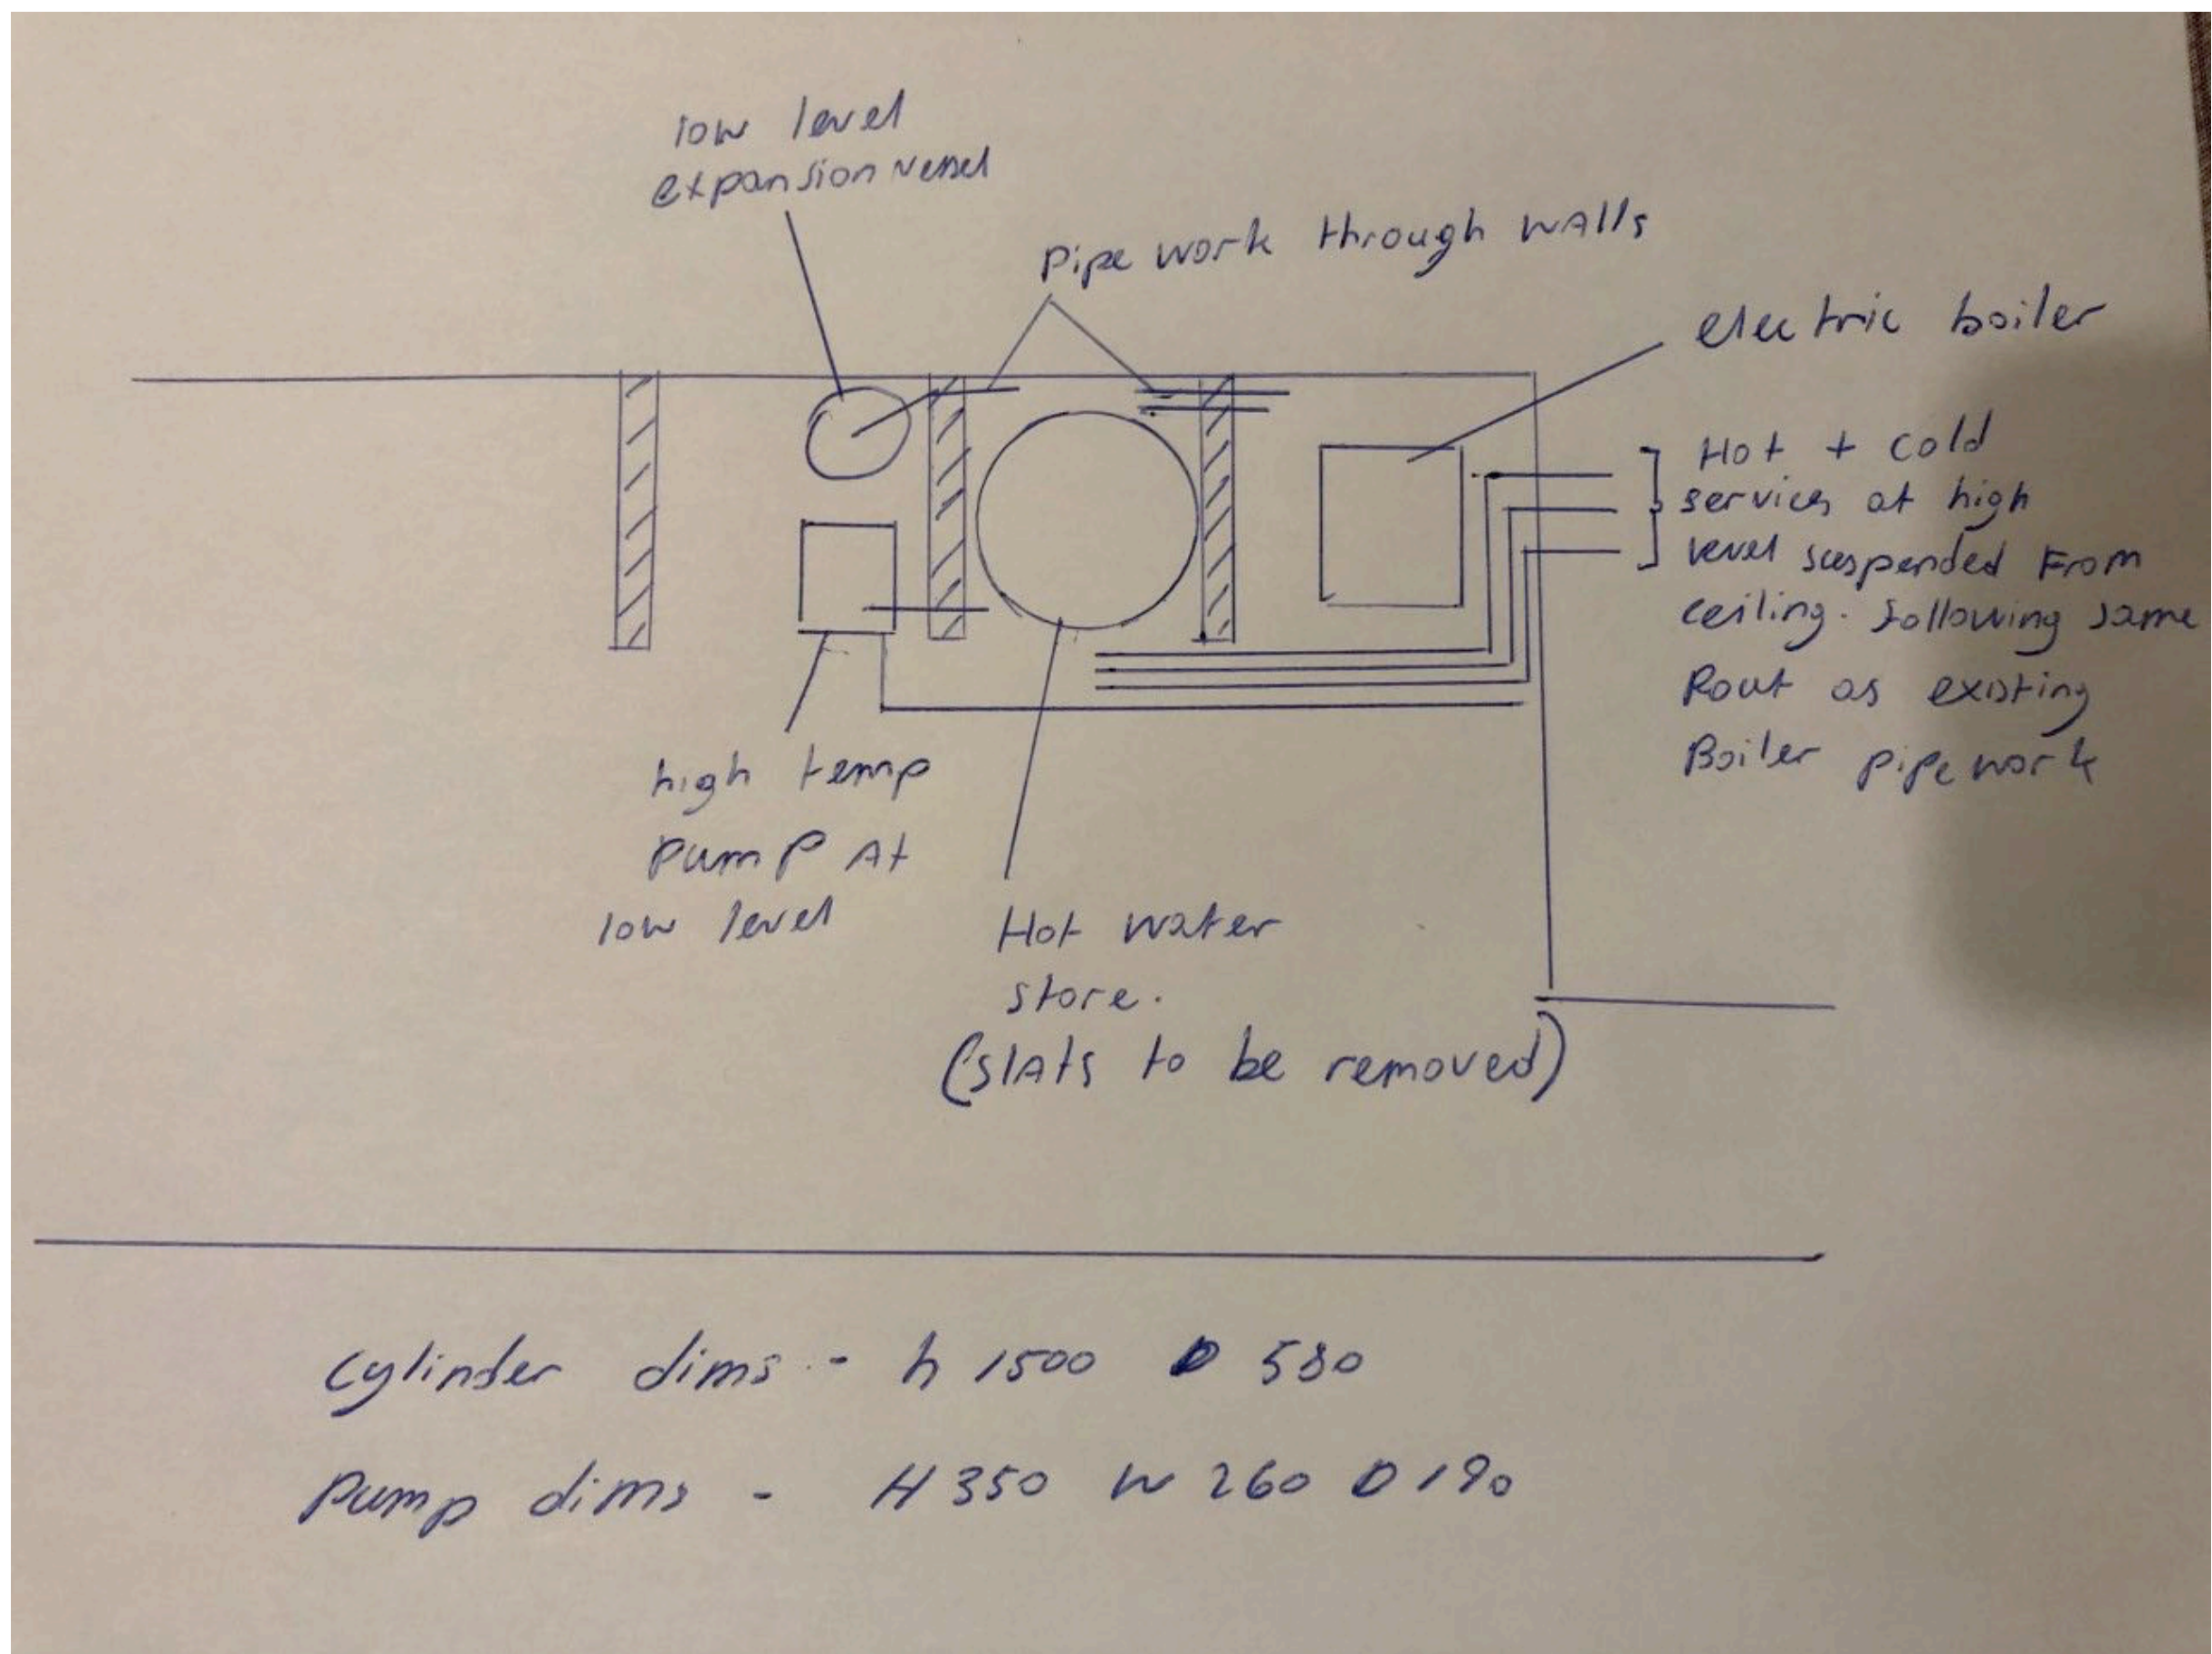


**DAVID REA
ARCHITECTS**
1 Hippodrome Place
London, W11 4NG

Tel : 0207 229 4176
Fax : 0207 229 3197

PROJECT : Breakspear House
TITLE : Proposed layout of equipment in cellar, relocated wter cylinder, expansion vessel and pump

SCALE : 1:20@A3 DATE : 21/11/2019 DRG NO : PL07 REV : -

NB: DO NOT SCALE. CONTRACTOR TO CHECK DIMENSIONS ON SITE
BEFORE STARTING WORKS AND REPORT BACK ANY INCONSISTENCIES.

