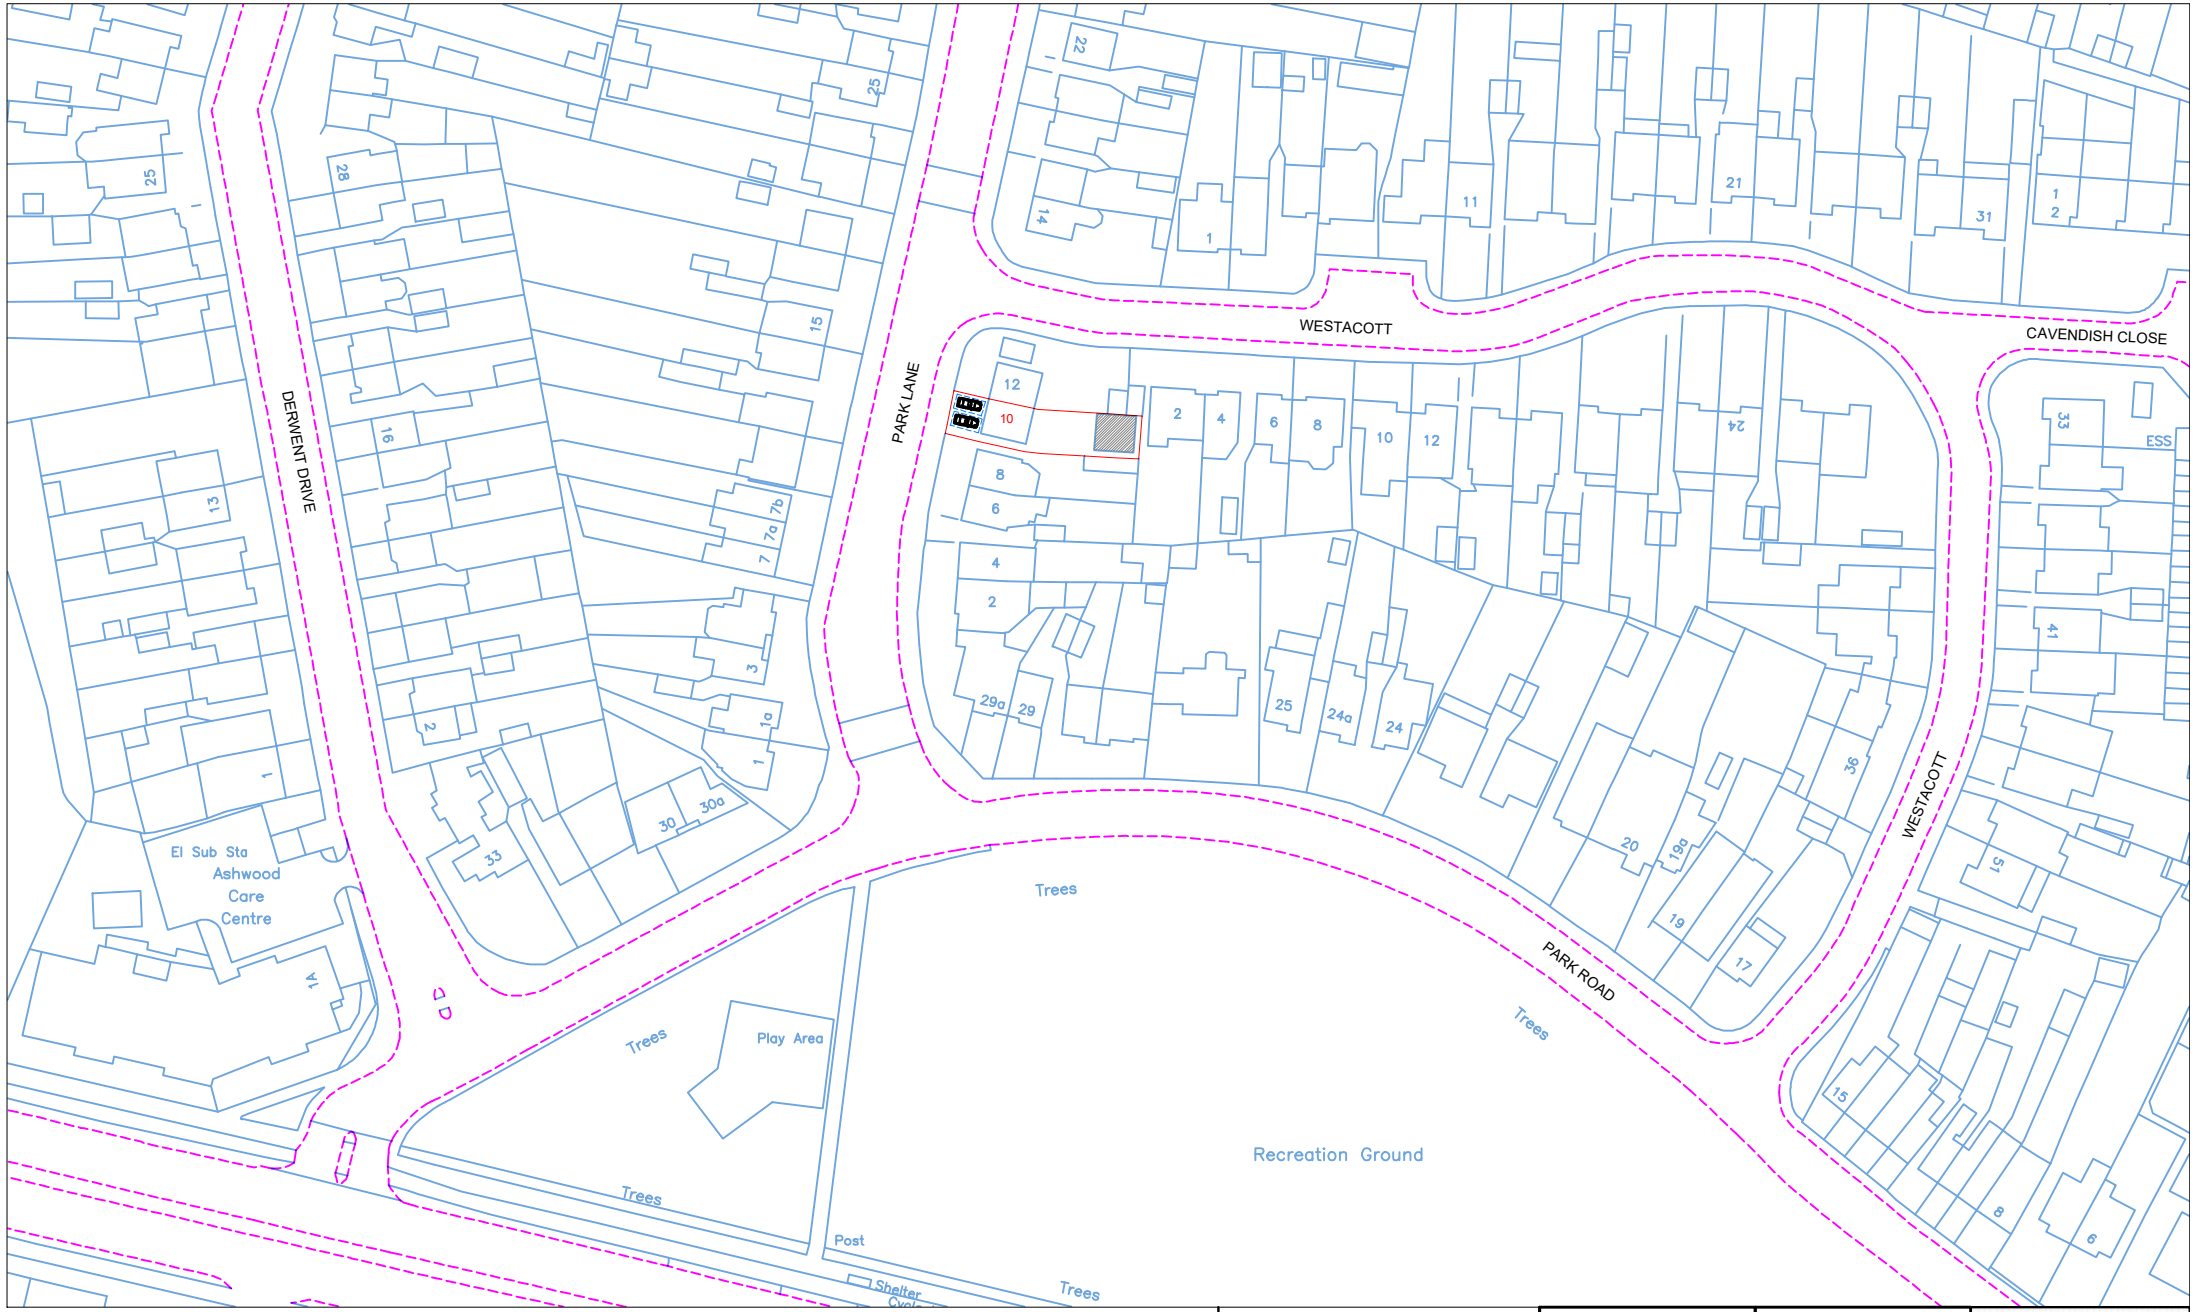

Location Plan

Scale: 1:1250

1:1250

5 20

0 10 50 100 Meter

Site Address

10 Park Lane
Hayes
UB4 8AA

Scale: 1:1250@A4

Date: July 2025

Drawing No.:
HS-01

Drawn By: RP

Revision Date:

e:mail - nisarg@hotmail.com
(M) +44 (0) 7951491310

Art @ Rooshika