
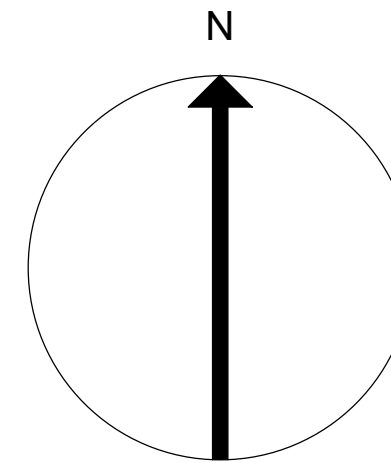


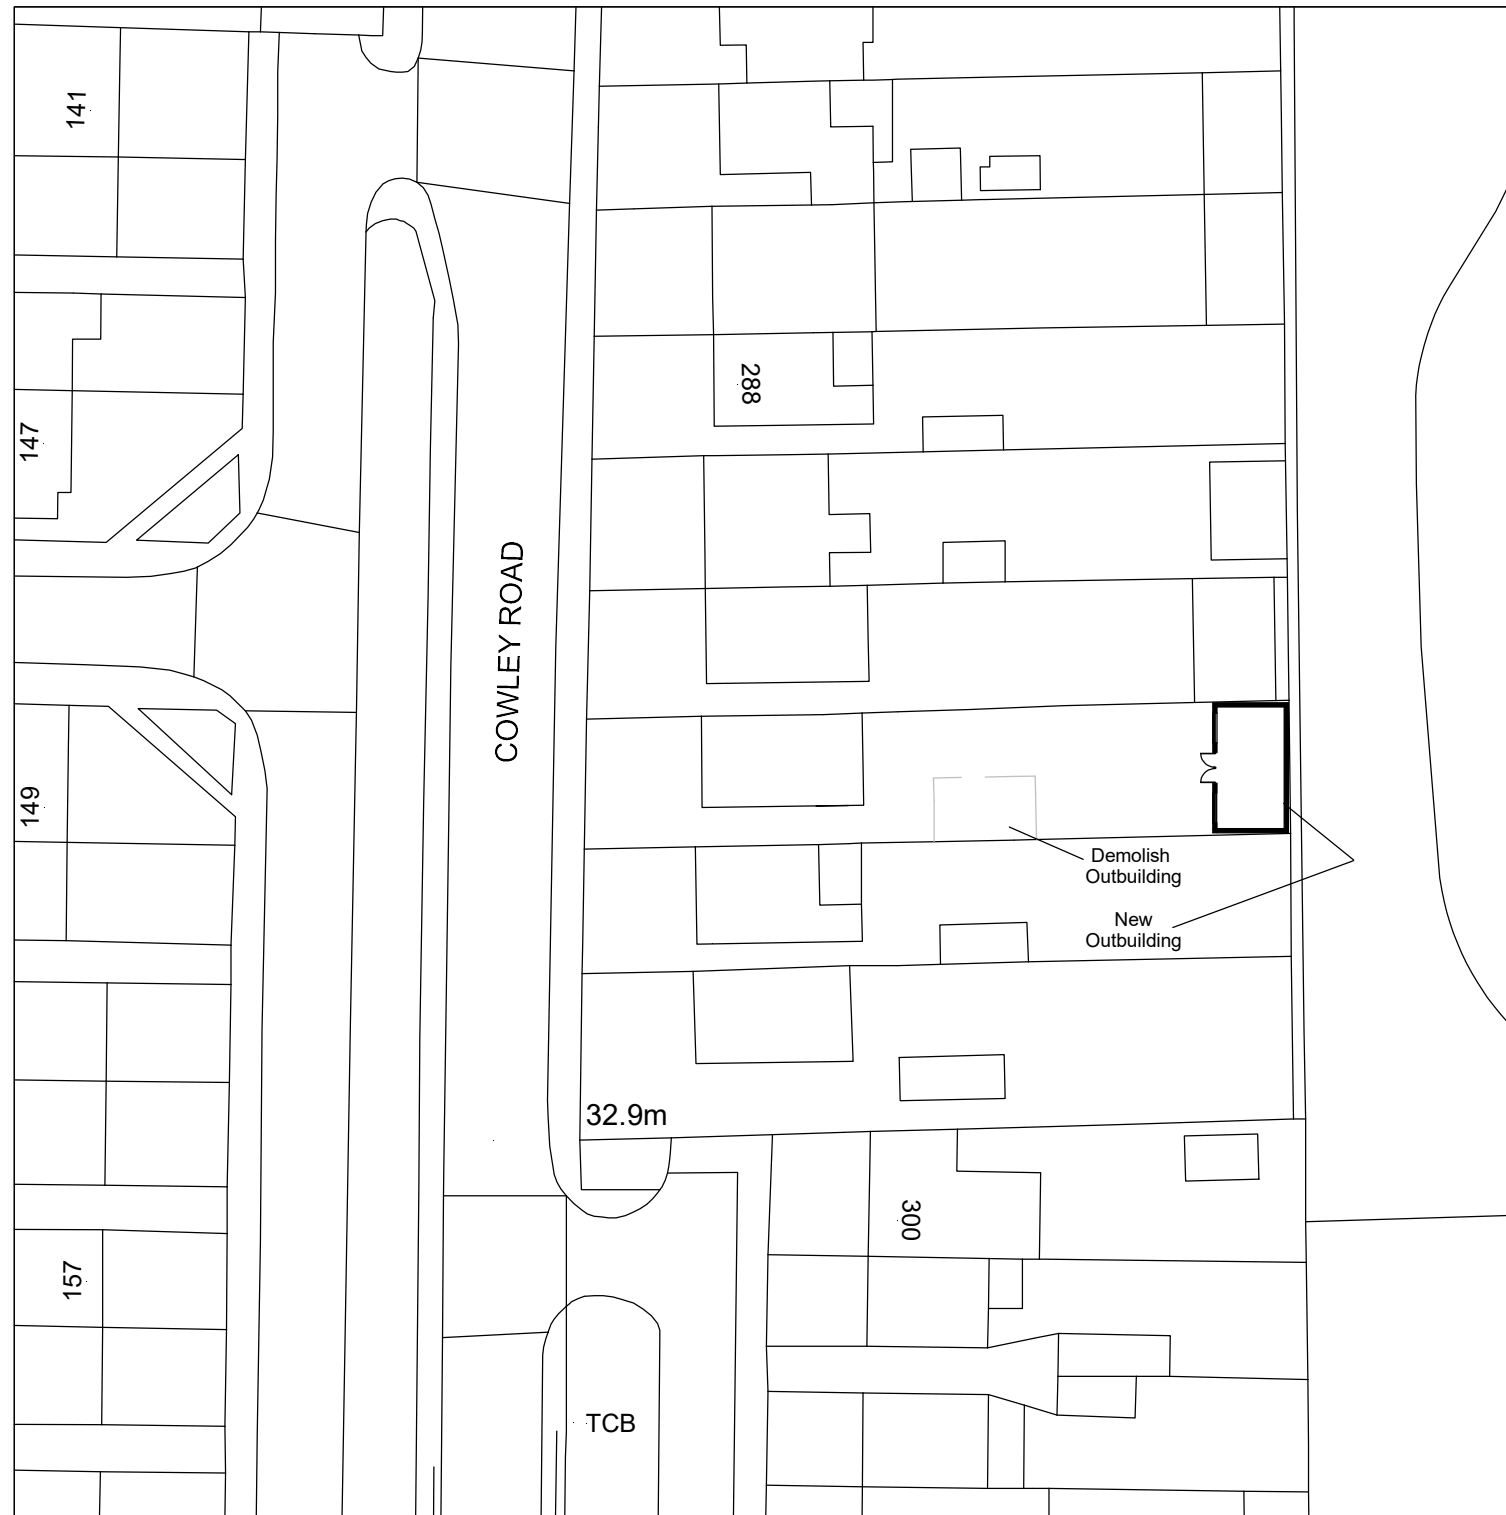

BLOCK PLAN
SCALE 1:500

Application: <u>COL – Loft conversion with hip to gables and side dormers including rear outbuilding</u>			
Client:	Ever Green House London Ltd	Date:	20 th June 2022
Site:	294 Cowley Road, Uxbridge, UB8 2NJ	Drawn By:	Gurps Benning
Scale:	Refer to Drawing @ A3	Dwg.No:	ASB796 – 05COL2

ASB PROPERTY CONSULTANTS LTD <i>Planning consultants and Surveyors</i>	
Exchange House 494 Midsummer Boulevard Central Milton Keynes Tel : 0121 502 3339 / 07854 351 934 MK9 2EA Email : asb@gtdesignzLtd.com	

Copyright © 2021 ASB PROPERTY CONSULTANTS LTD
(All rights reserved)