

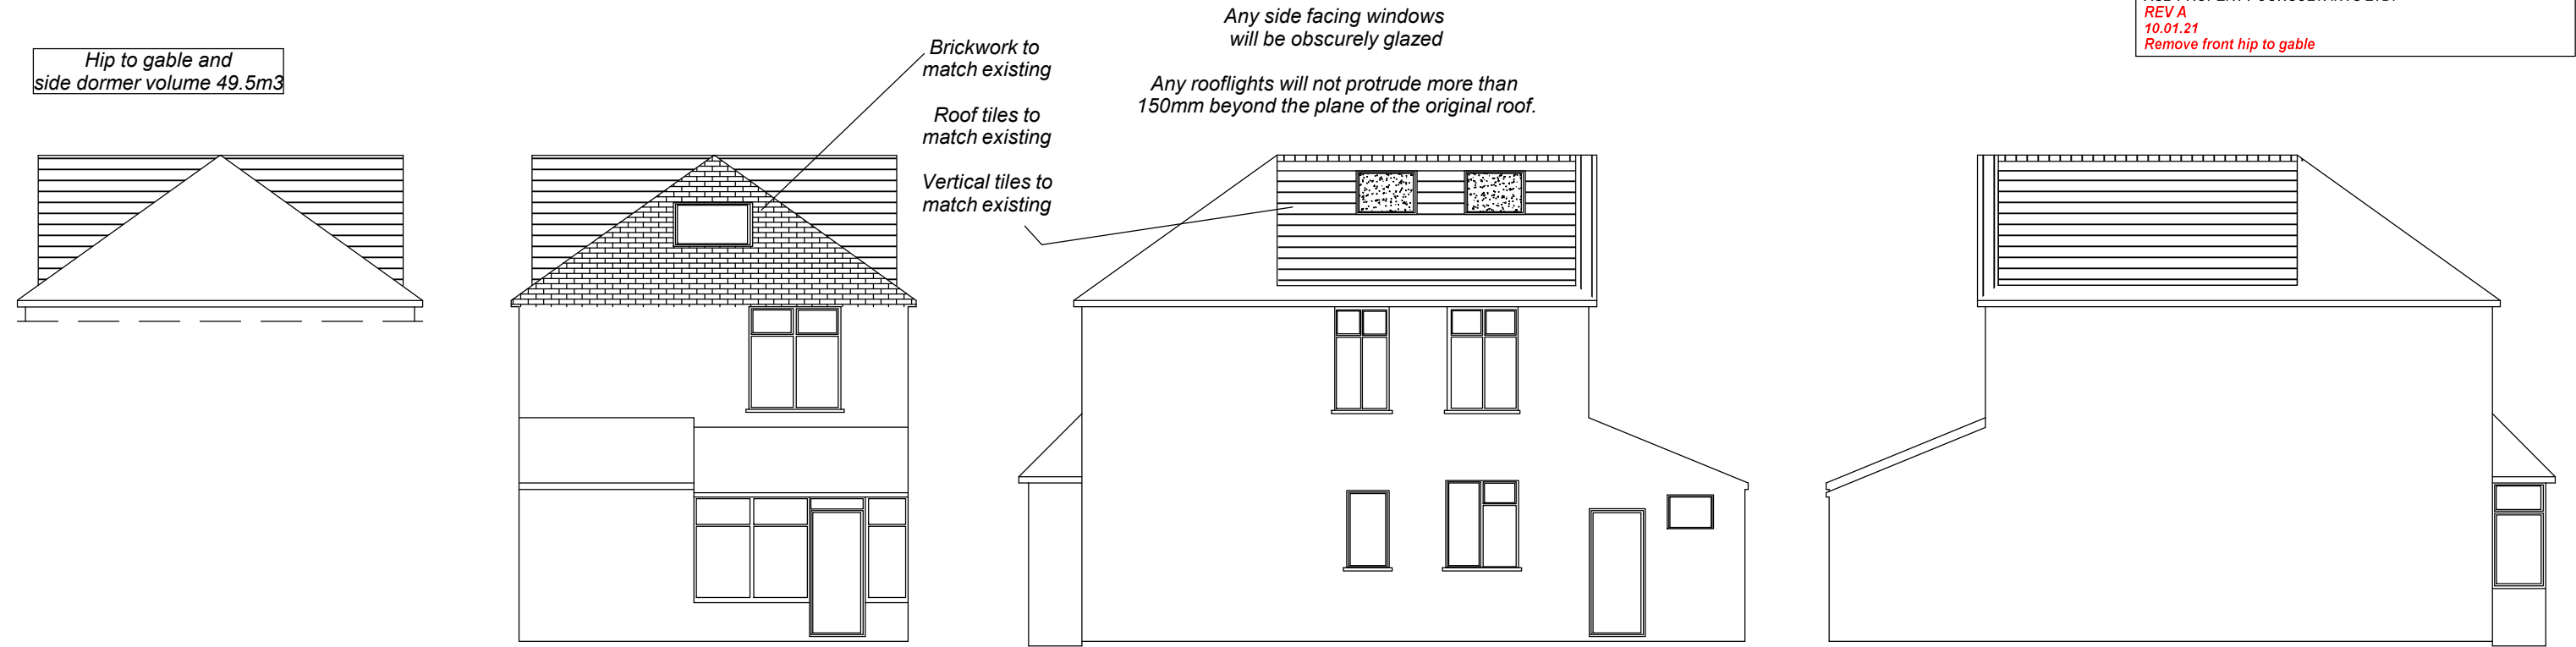


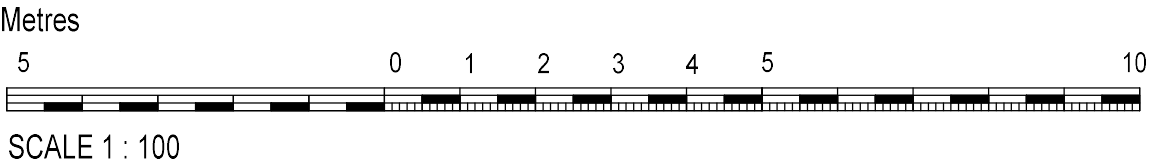

PROPOSED PART FRONT / REAR & SIDE ELEVATIONS
Scale 1:100

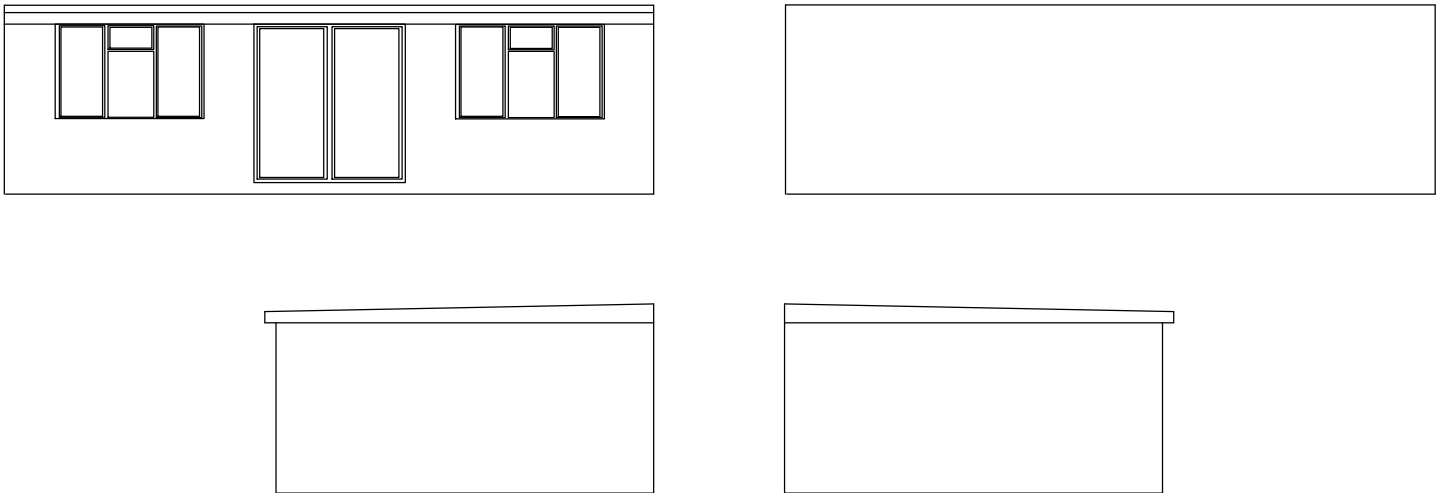

PROPOSED OB FRONT / REAR & SIDE ELEVATIONS
Scale 1:100

Application: COL – Loft conversion with hip to gables and side dormers including rear outbuilding		
Client:	Ever Green House London Ltd	Date: 20 th June 2022
Site:	294 Cowley Road, Uxbridge, UB8 2NJ	Drawn By: Gurps Benning
Scale:	Refer to Drawing @ A3	Dwg.No: ASB796 – 04COL2 A

ASB PROPERTY CONSULTANTS LTD
Planning consultants and Surveyors

Exchange House 494
Midsummer Boulevard
Central Milton Keynes Tel : 0121 502 3339 / 07854 351 934
MK9 2EA Email : asb@gtdesignzLtd.com