
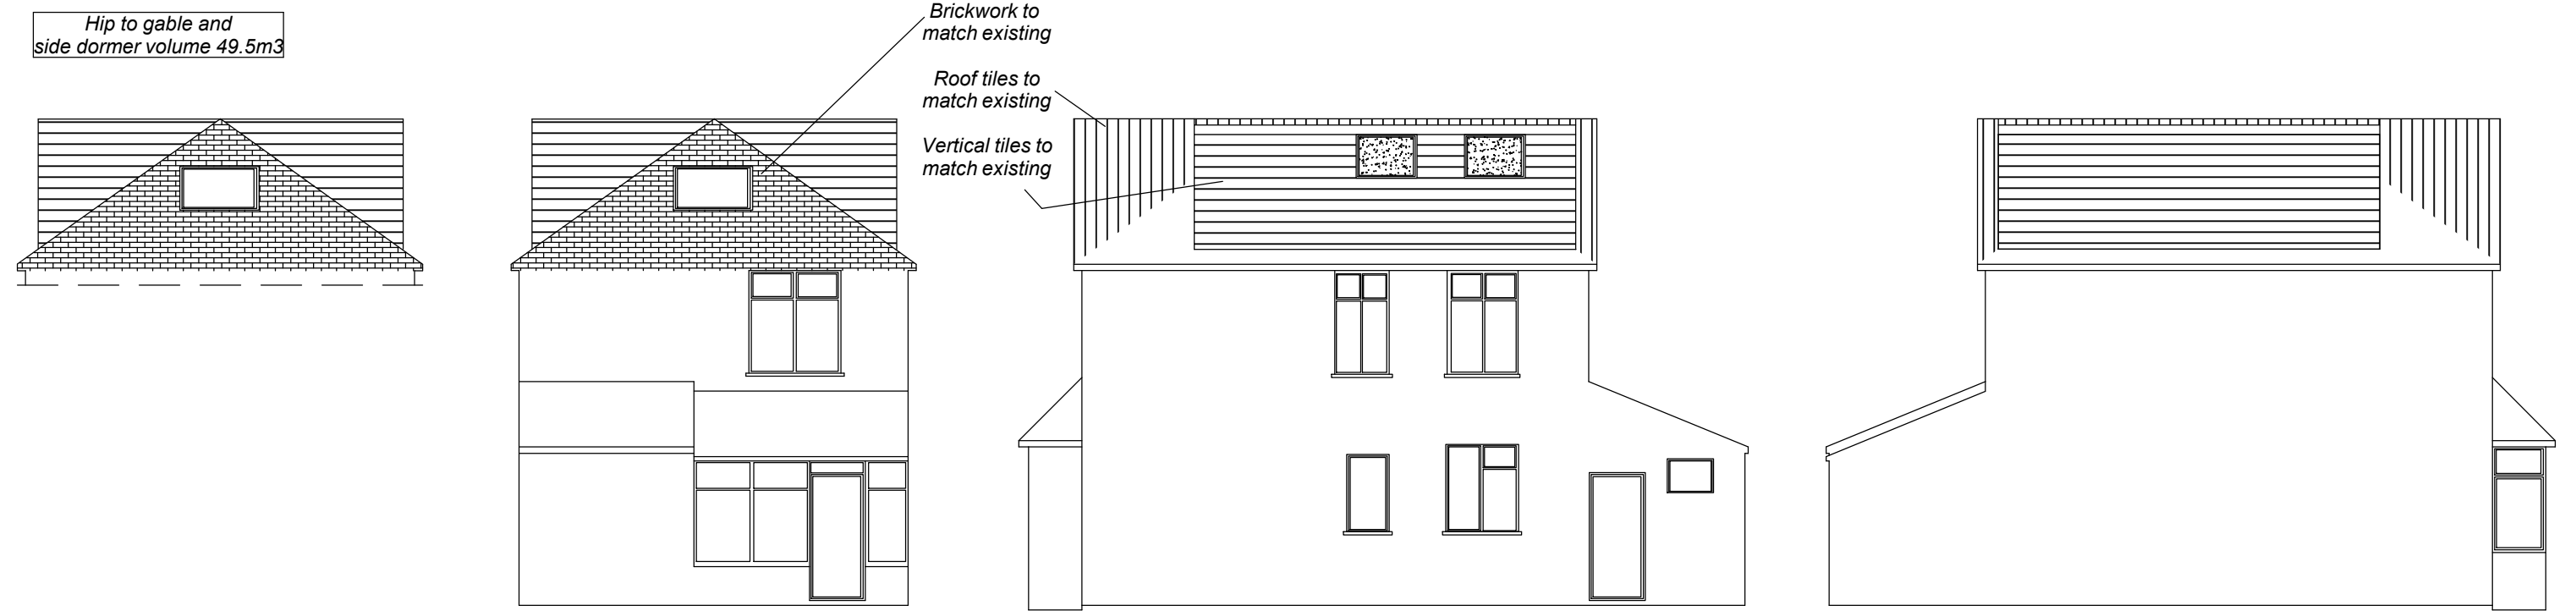


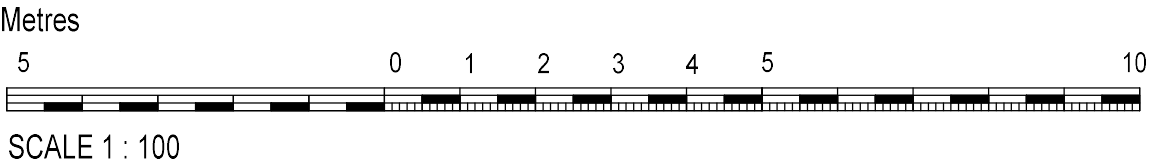


REV/NOTES:

Where building to the boundaries the adjacent owner is to be informed under the terms of the Party Wall Act 1996 and its provisions followed. Where building over boundaries the adjacent owner is to be served notice under section 65 of the Town & Country Planning Act 1990.

©This drawing and the works depicted are the copyright of ASB PROPERTY CONSULTANTS LTD and may not be reproduced or amended except by written permission of ASB PROPERTY CONSULTANTS LTD.

PROPOSED PART FRONT / REAR & SIDE ELEVATIONS
Scale 1:100

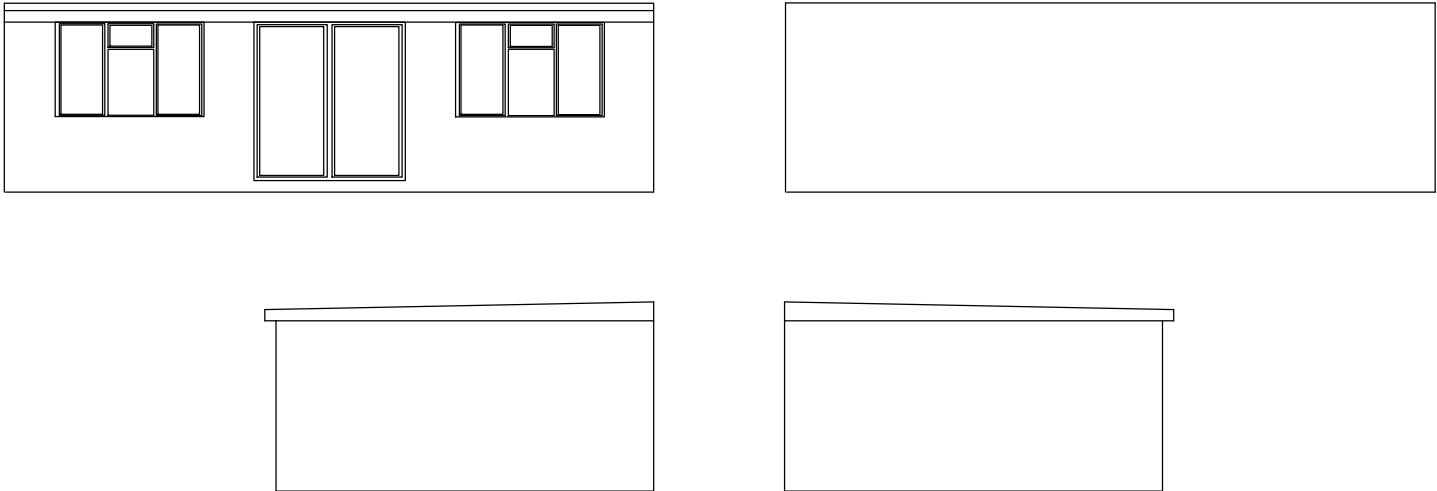

PROPOSED OB FRONT / REAR & SIDE ELEVATIONS
Scale 1:100

Application: COL – Loft conversion with hip to gables and side dormers including rear outbuilding		
Client:	Ever Green House London Ltd	Date: 20 th June 2022
Site:	294 Cowley Road, Uxbridge, UB8 2NJ	Drawn By: Gurps Benning
Scale:	Refer to Drawing @ A3	Dwg.No: ASB796 – 04COL2

ASB PROPERTY CONSULTANTS LTD
Planning consultants and Surveyors

Exchange House 494
Midsummer Boulevard
Central Milton Keynes Tel : 0121 502 3339 / 07854 351 934
MK9 2EA Email : asb@gtdesignzLtd.com