

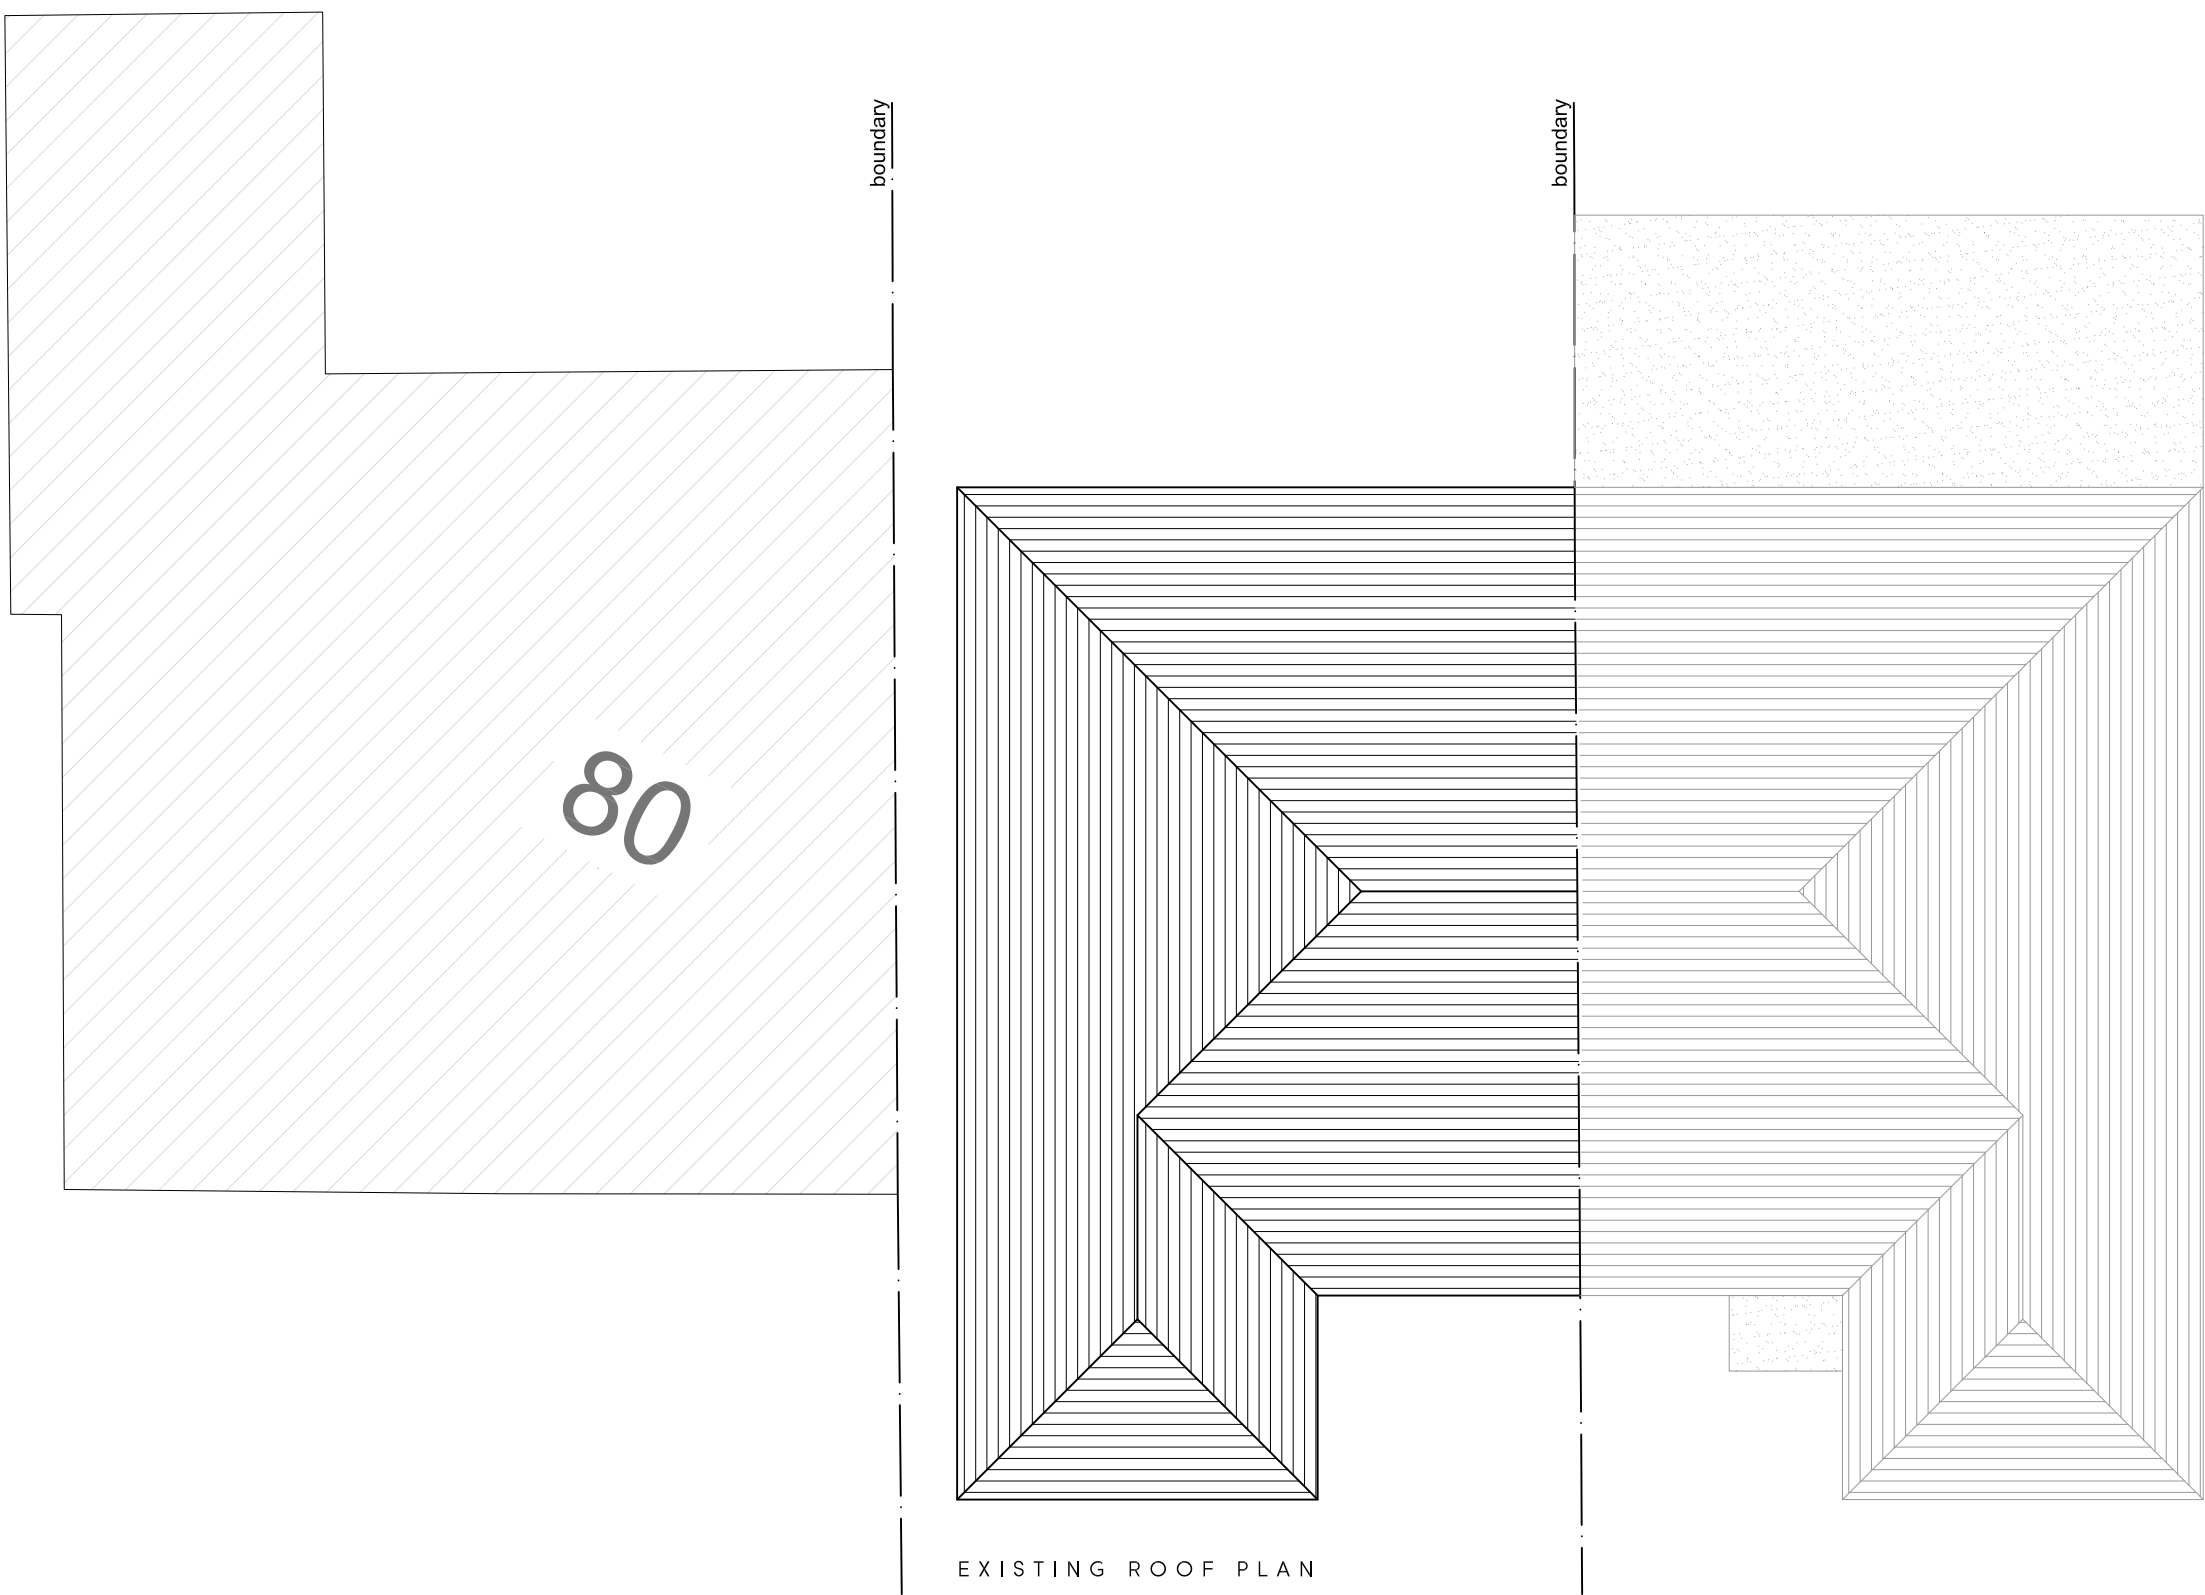
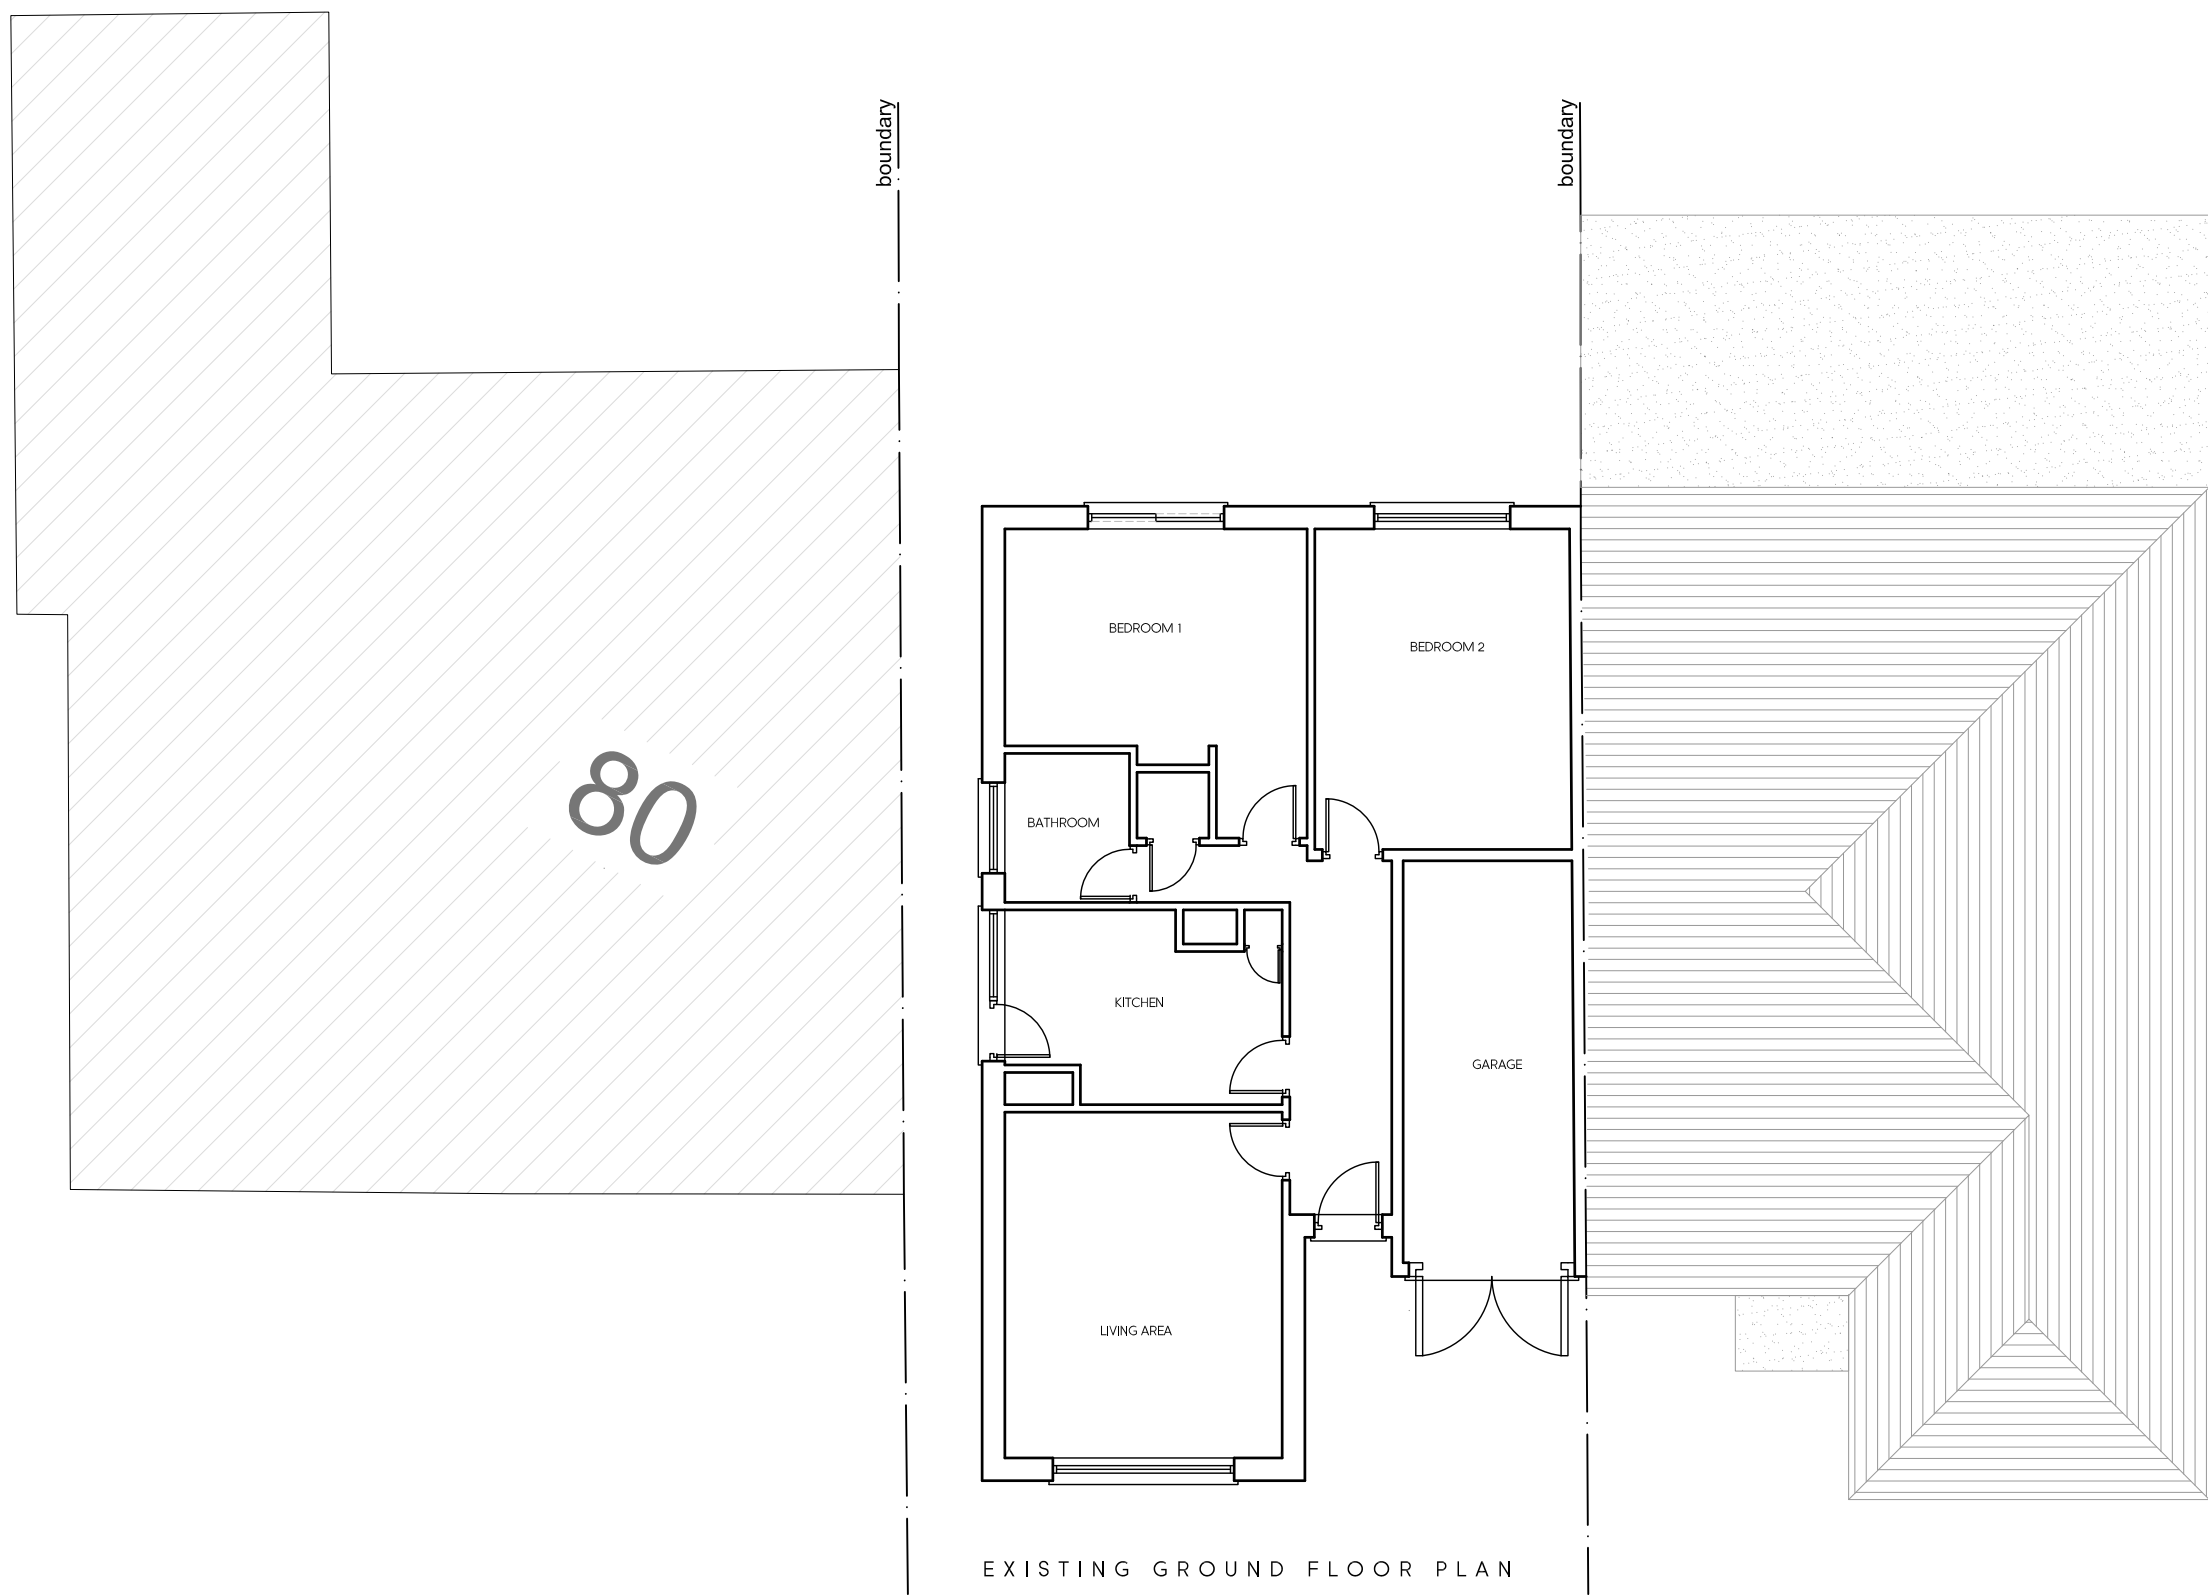
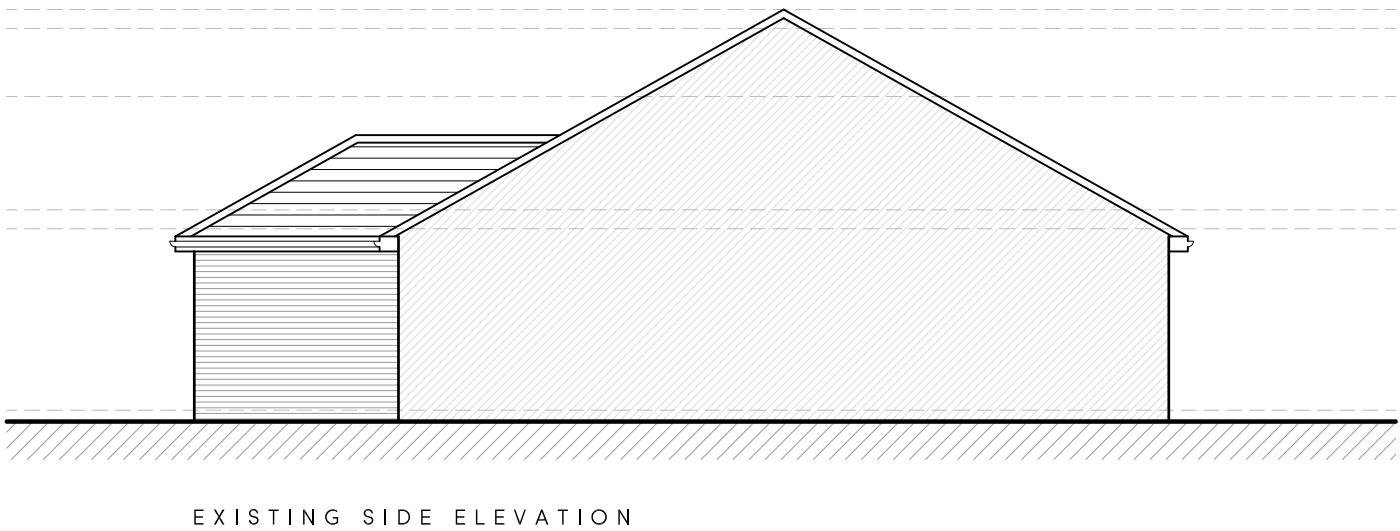


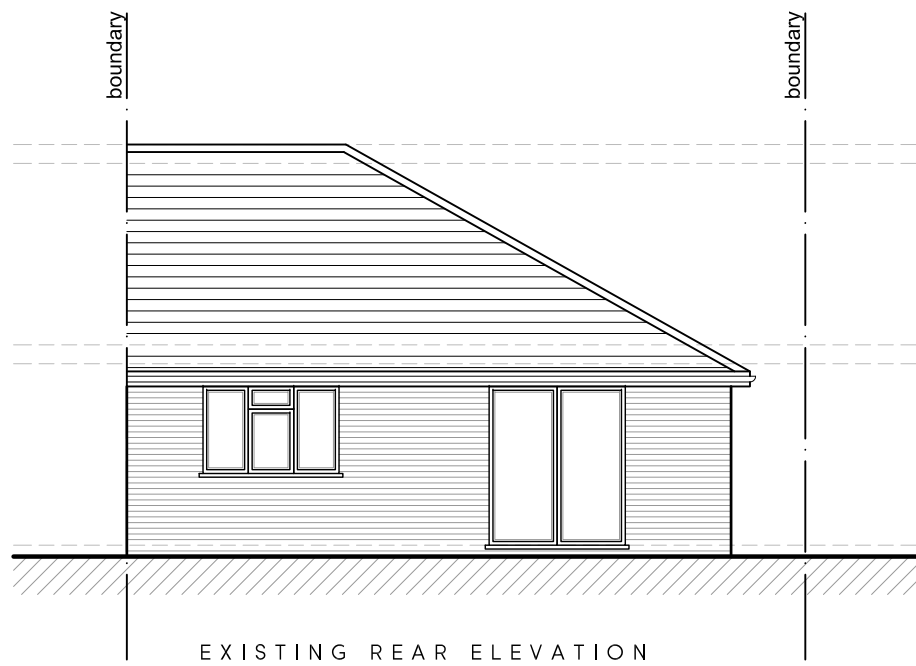

LOCATION PLAN
SCALE 1:1250

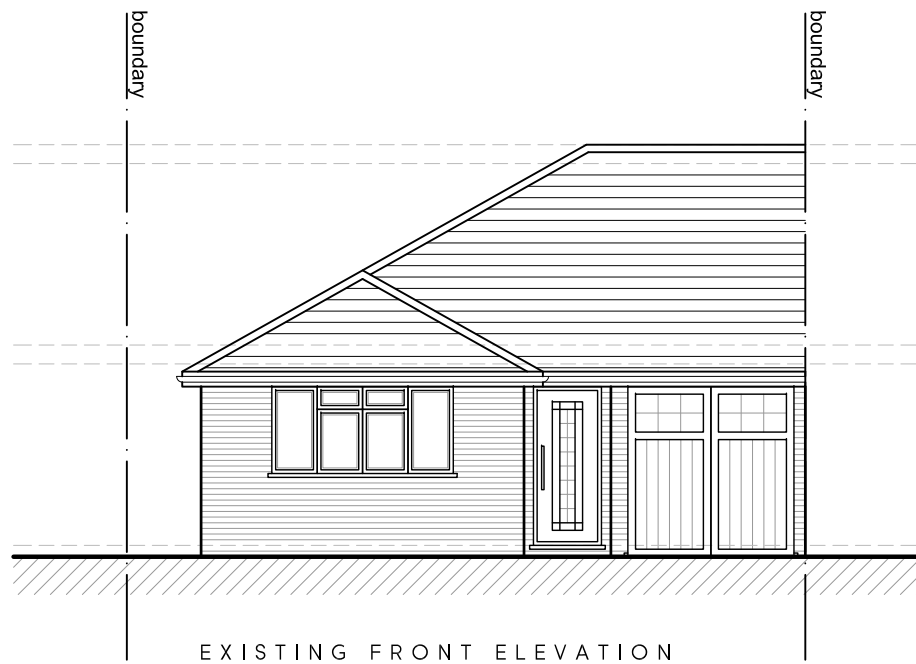

Rev	Date	Description	Init.

Client

MR & MSR BHOGAL

Project Title
PROPOSED EXTENSION AND ALTERATIONS INCLUDING
LOFT CONVERSION AND ADDITIONAL REAR DORMER
80B HALFORD ROAD, ICKENHAM, UXBRIDGE, UB10 8QA
Drawing Title

EXISTING PLANS AND ELEVATIONS

Cad File	Sheet Size	Scale
S001	A1	1:100
Drawn by	Drawing Date	Approved by
KP	OCT 2020	NJ
Project No.	Drawing No.	Revision
1817	P201	-

Juttla Architects

2-4 High Street Ruislip
Middlesex HA4 7AR

1 01923 840077 1 01923 840078
info@juttla-architects.com
juttla-architects.com

This drawing is property of Juttla Architects Ltd © and must not be
copied or otherwise reproduced. All dimensions must be checked on
site before commencing work. No dimensions to be scaled from this
drawing. This drawing was produced using AutoCad 2016.

PLANNING ISSUE