
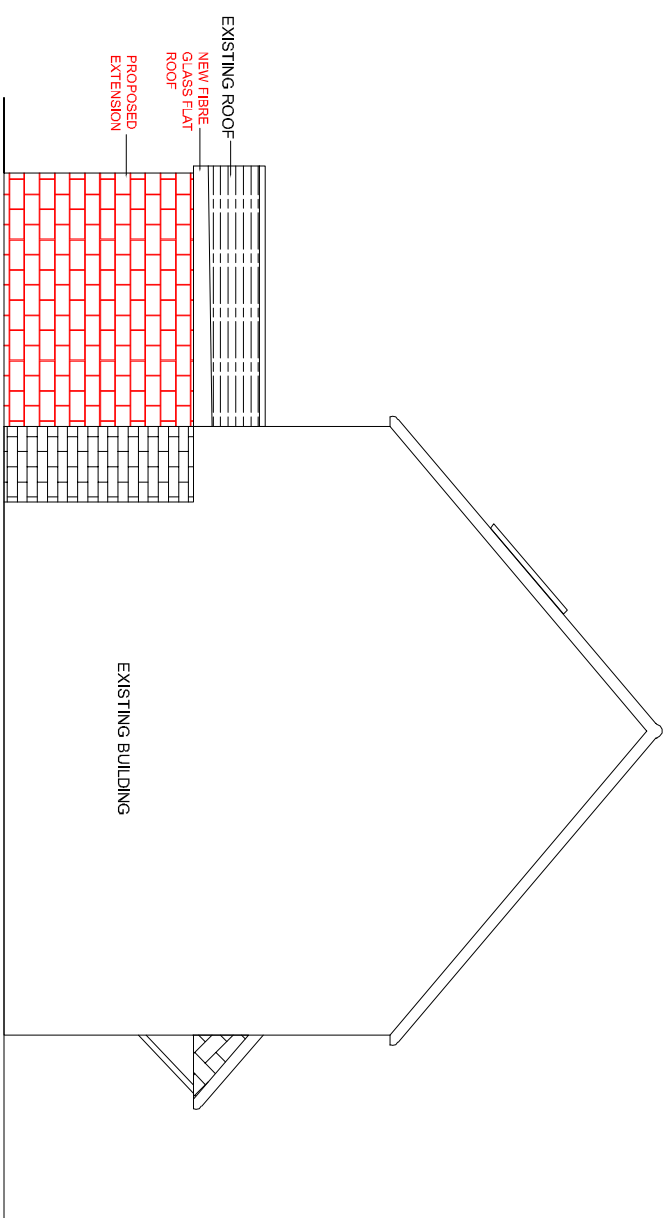
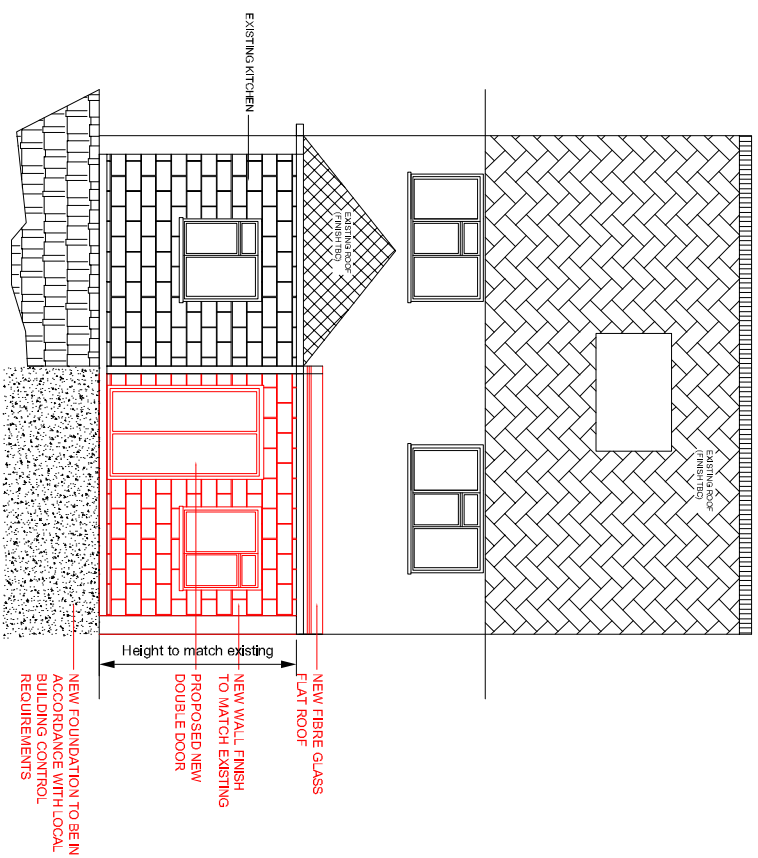


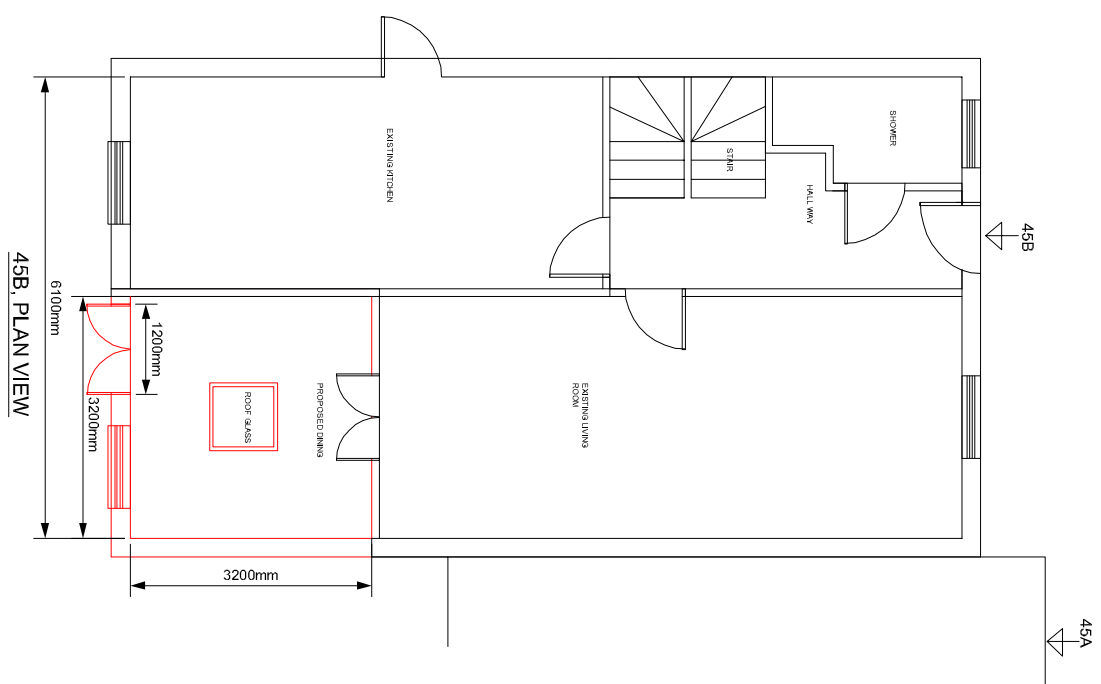

01	23-01-2021	SIDE ELEVATION ADDED	MT
00	23-08-2020	ORIGINAL ISSUE	MT
Rev.	Date	Issue	Dim

SHAJU JOSE

Drawing Title:

PROPOSED REAR EXTENSION- 45B

Drawn: MT
Date: 23-06-2020

Scale: 1:100 @ A3 Rev. 01

Drug No:

45B- LAYOUT-01