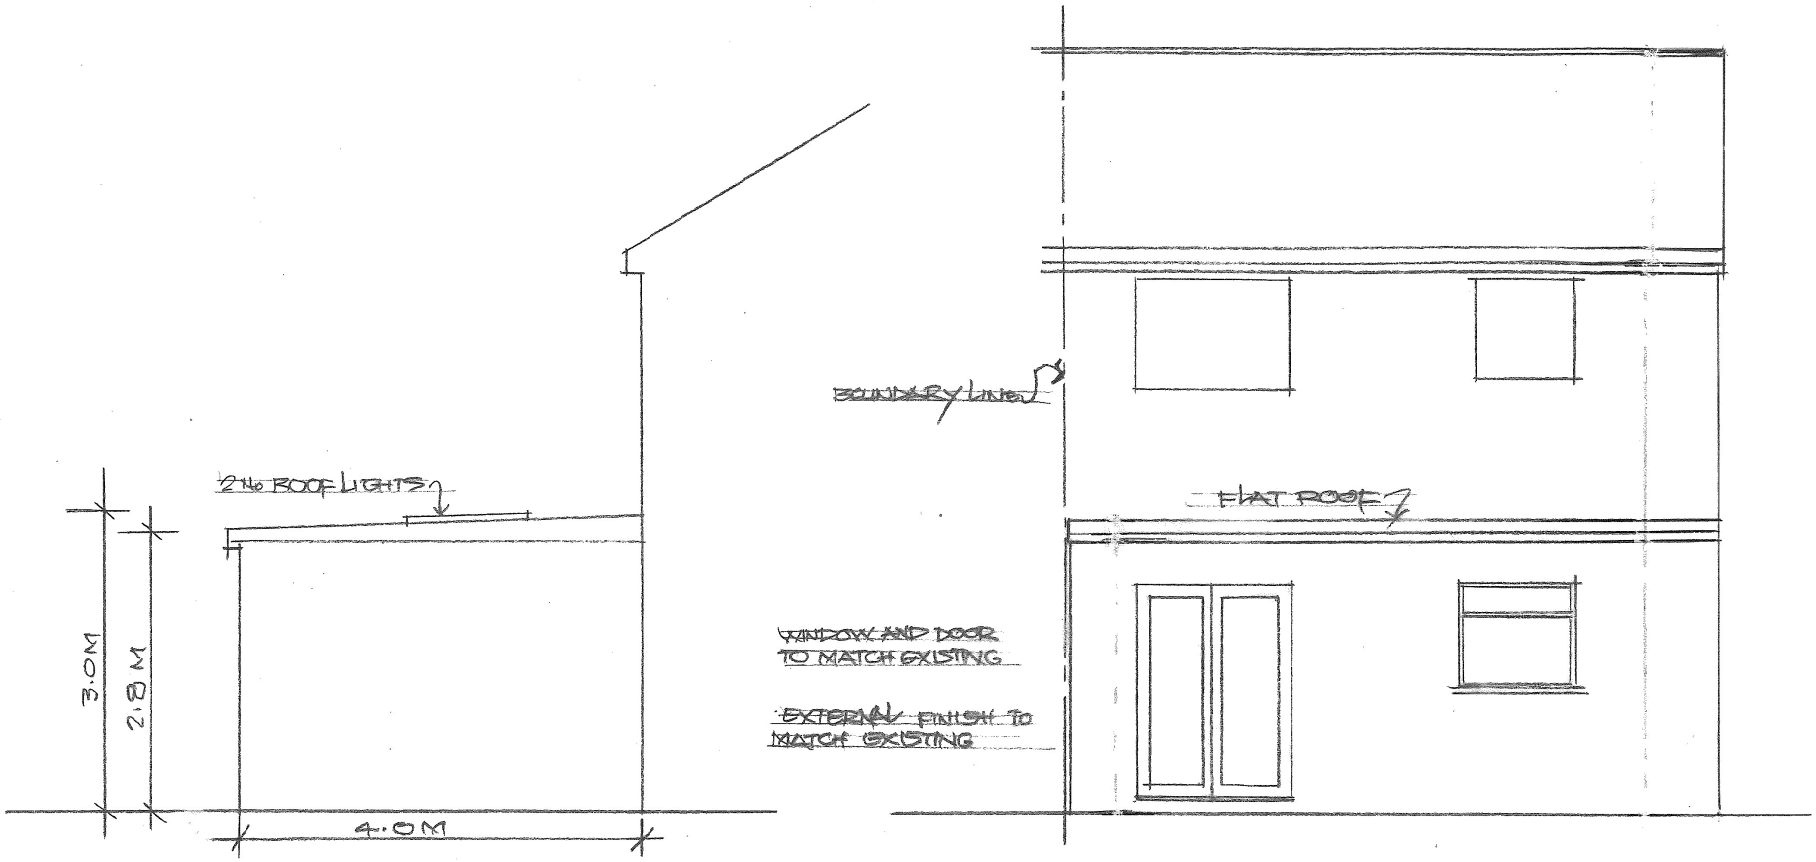


0 1 2 3 4 5

SCALE 1:50 @ A3

PROPOSED SINGLE STOREY REAR EXTENSION AT 8 EASTHOLME, HAYES

SCALE: 1:50	DATE: AUG '21
DRG NO: HS/020/02	