
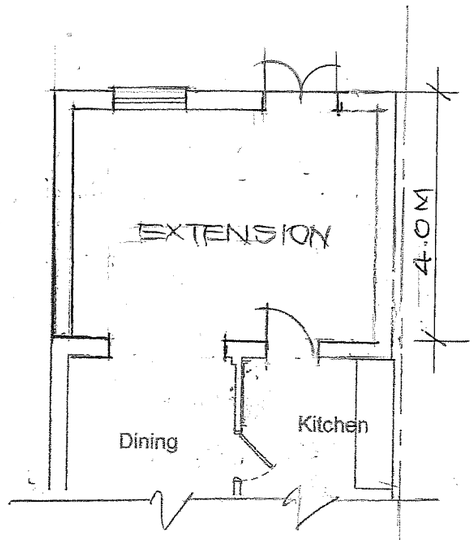


GROUND FLOOR PLAN


0 1 2 3 4 5
SCALE 1:100 @A3

PROPOSED SINGLE STOREY REAR EXTENSION AT 8 EASTHOLME, HAYES

SCALE:1:100	DATE: AUG'21
DRG No: H5/920/01	

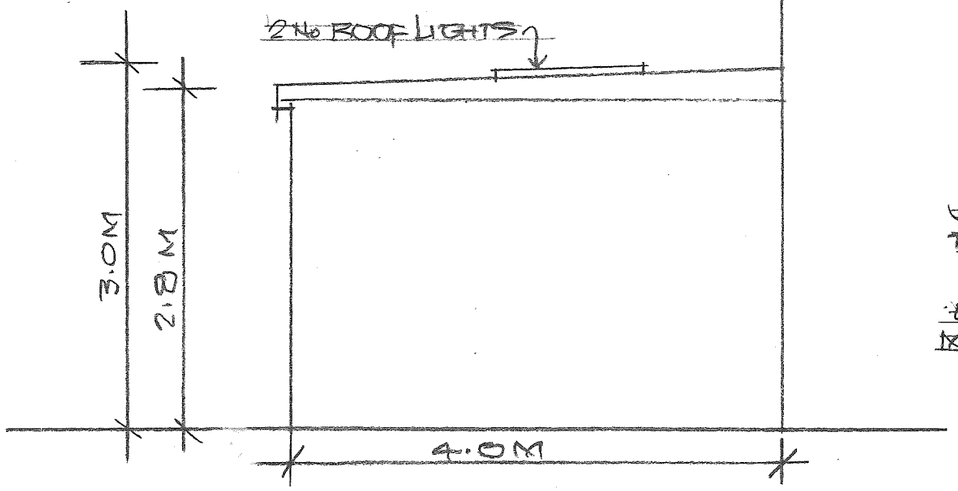

SIDE ELEVATION

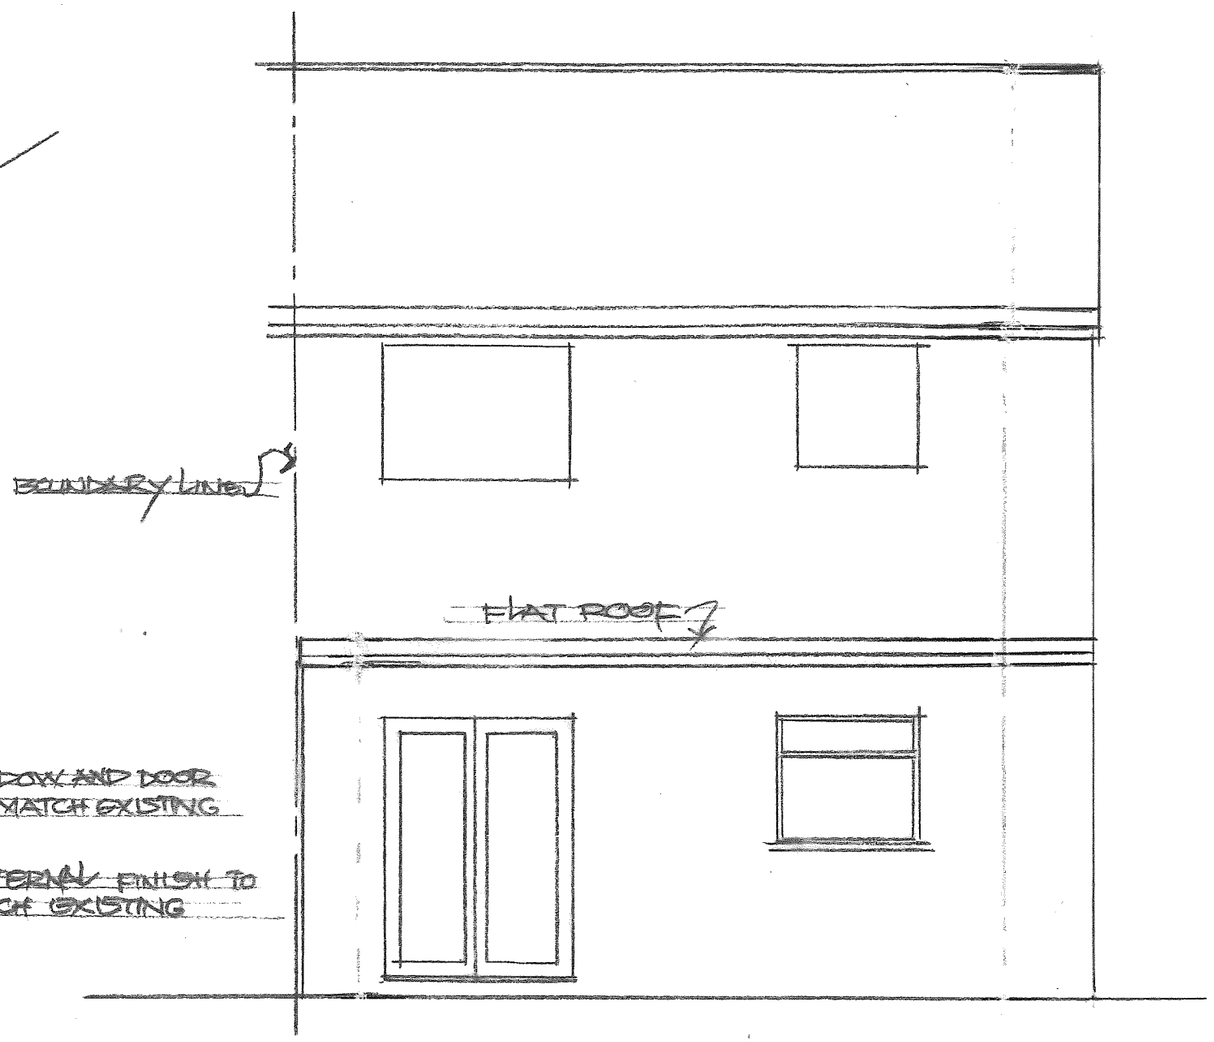

WINDOW AND DOOR TO MATCH EXISTING

EXTERNAL FINISH TO MATCH EXISTING

REAR ELEVATION

0 1 2 3 4 5

SCALE 1:50 @ A3

PROPOSED SINGLE STOREY REAR EXTENSION AT 8 FASHOLME, HAYES	SCALE: 1:50 DATE: AUG'21
	DRG No 45/020/02