



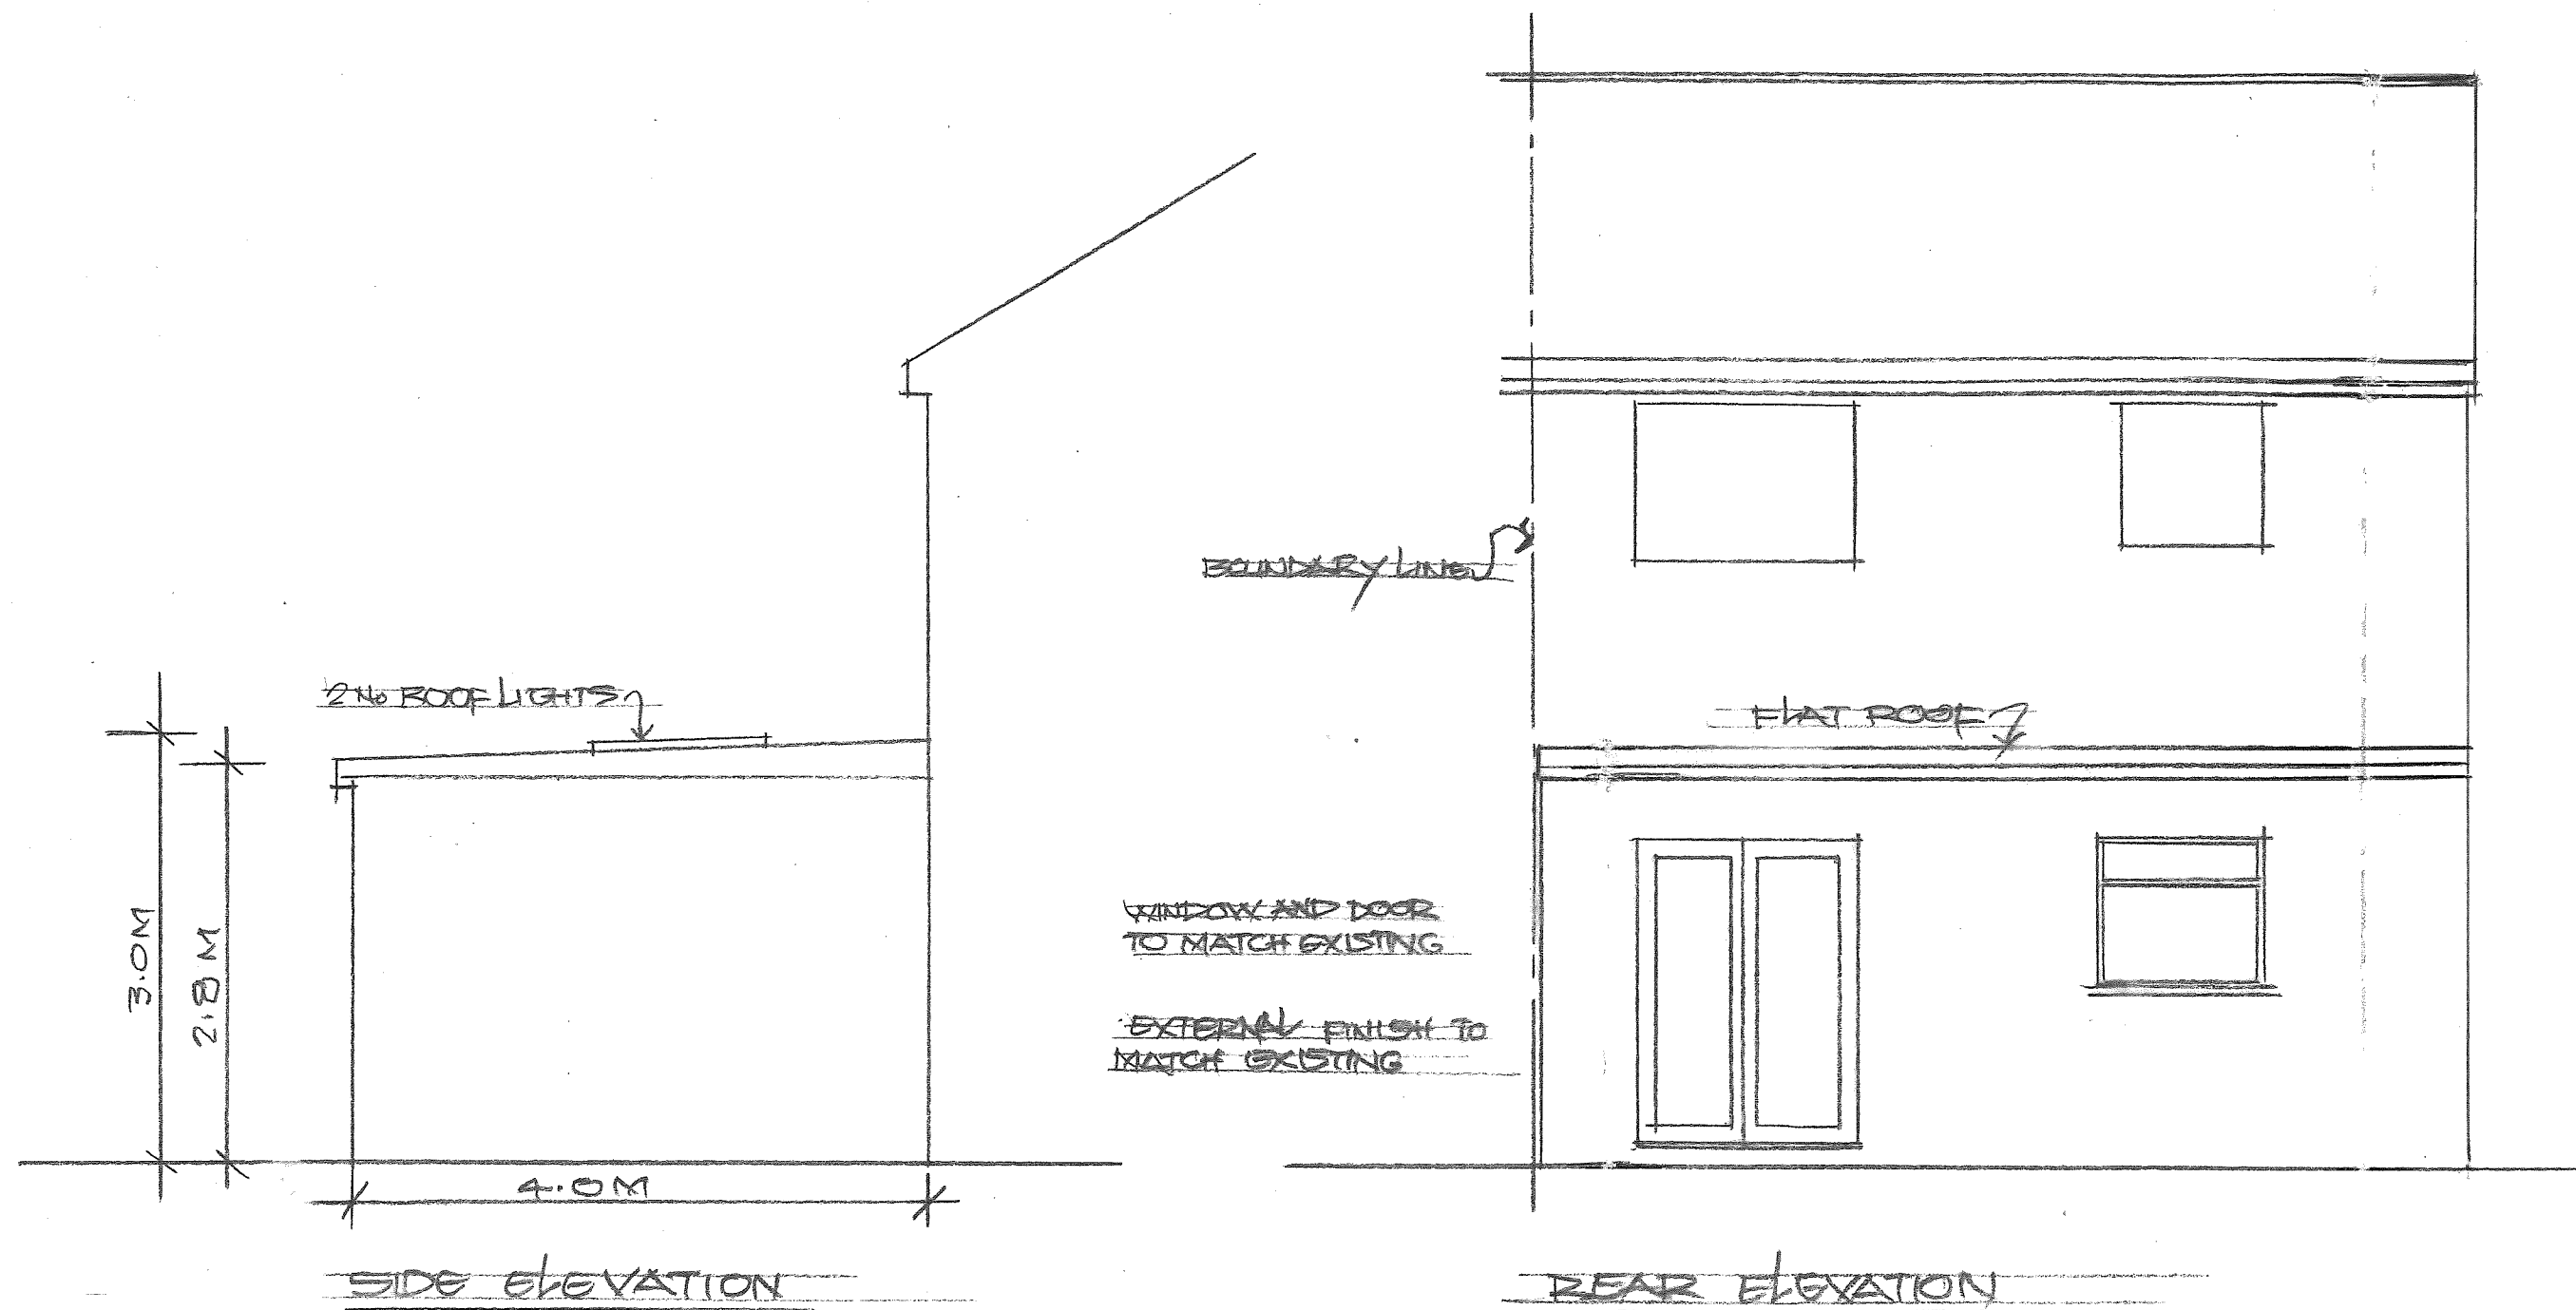

PROPOSED SINGLE STOREY REAR EXTENSION AT 8 EUSTON LANE, HAYES

SCALE: 1:50 DATE: AUG 21

DRGN: HS/920/02

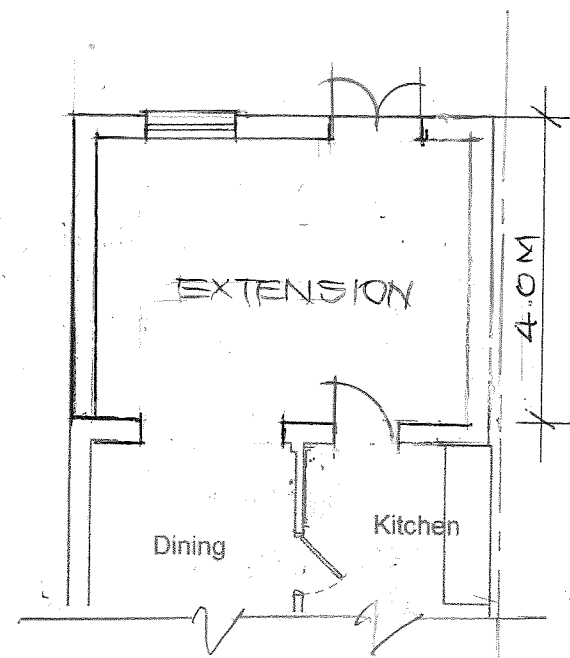

GROUND FLOOR plan

0 1 2 3 4 5
SCALE 1:100 @ A3

PROPOSED SINGLE STOREY REAR EXTENSION AT 8 EASTHOLME, HAYES

SCALE 1:100 DATE: AUG '21

DRG No H5/920/01



**Notification for Prior Approval for a Proposed Larger Home Extension
Town and Country Planning (General Permitted Development) Order 2015
Schedule 2, Part 1, Class A**

This notification can be used by a household to notify a local planning authority of the intention to use the permitted development rights to build a single-storey rear extension of greater than four metres up to eight metres for a detached house and greater than three metres up to six metres for any other type of house outside Article 2(3) land* and sites of special scientific interest.

* Land within a National Park, the Broads, an area of outstanding natural beauty, an area designated as a conservation area and land within World Heritage Sites.

Publication of notifications on planning authority websites

Please note that the information provided on this notification and in supporting documents may be published on the Authority's website. If you require any further clarification, please contact the Authority's planning department.

Please note: you need to download the form to complete it electronically. Please complete using block capitals and black ink if sending by post. It is important that you read the accompanying guidance notes as incorrect completion will delay the consideration of your notification.

1. Householder Name and Address

Title:	MR	First name:	IQBAL
Last name:	RAHMAN		
Company (optional):			
Unit:		House number:	8
		House suffix:	
House name:			
Address 1:	EASTHOLME		
Address 2:			
Address 3:			
Town:	HAYES		
County:			
Country:			
Postcode:	UB3 2HZ		

2. Agent Name and Address

Title:	MR	First name:	CHAN
Last name:	SIRA		
Company (optional):			
Unit:		House number:	149
		House suffix:	
House name:			
Address 1:	BEACONSFIELD ROAD		
Address 2:			
Address 3:			
Town:	SOUTHALL		
County:			
Country:			
Postcode:	UB1 1DA		

3. Site Address Details

Please provide the full postal address of the application site.

House number:	8	House suffix:	
House name:			
Address 1:	EASTHOLME, HAYES		
Address 2:			
Address 3:			
Address 4:			
Postcode:	UB3 2HZ		

4. Description of the Proposal

Please describe the proposed single-storey rear extension.

4.0 M LONG SINGLE STOREY REAR EXTENSION

Is the property? (tick one only)

☐ (i) Detached

☒ (ii) Other

How far will the proposed extension extend beyond the rear wall of the dwelling measured externally?

4.0

metres

What will be the maximum height of the proposed extension, measured externally from the natural ground level?

3.0

metres

What will be the height at the eaves of the proposed extension, measured externally from the natural ground level?

2.8

metres

Where the enlarged part will be joined to an existing enlargement of the dwellinghouse, please provide the total enlargement (being the enlarged part together with the existing enlargement to which it will be joined) for the following questions:

How far will the total extension extend beyond the rear wall of the original dwelling measured externally?

~~4.0~~

metres

What will be the maximum height of the total enlargement, measured externally from the natural ground level?

metres

What will be the height at the eaves of the total enlargement, measured externally from the natural ground level?

metres

5. Addresses of any adjoining properties

You are required to identify and provide the addresses of all the adjoining premises to your property:

Address 1:

10 EASTHOLME

Address 2:

12 EASTHOLME

Address 3:

6 EASTHOLME

Address 4:

Address 5:

Address 6:

Address 7:

Address 8:

Please provide details of any additional adjoining premises on a separate sheet if necessary.

6. Checklist

Please read the following checklist to make sure you have sent all the information in support of your proposal. Failure to submit all information required could result in your notification being deemed invalid. It will not be considered valid until all information required by the Local Planning Authority has been submitted. Please note that as part of this procedure, if any objections are received the Local Planning Authority may require submission of further information at a later date.

All sections of this notification completed in full, dated and signed (typed signature if sent electronically). ☒

A plan indicating the site and showing the proposed development and any existing enlargement of the original dwellinghouse to which the enlarged part will be joined. A plan drawn to an identified scale will assist the authority in assessing your development proposal. Plans can be bought from one of our accredited suppliers using our [Buy a planning map](http://www.planningportal.co.uk/buyaplan) (www.planningportal.co.uk/buyaplan) ☒

7. Declaration

I/we hereby apply for prior approval as described in this notification and the accompanying plans/drawings and additional information. I/we confirm that, to the best of my/our knowledge, any facts stated are true and accurate and any opinions given are the genuine opinions of the person(s) giving them.

Signed - Householder:

Or signed - Agent:

Date (DD/MM/YYYY):

7/1/22

(date cannot be pre-application)

8. Householder Contact Details

Telephone numbers

Country code:

National number:

Extension number:

Country code:

Mobile number (optional):

Country code:

Fax number (optional):

Email address:

9. Agent Contact Details

Telephone numbers

Country code:

National number:

Extension number:

Country code:


Mobile number (optional):

Country code:

Fax number (optional):

Email address:

8, Eastholme, Hayes, Hillingdon, UB3 2HZ

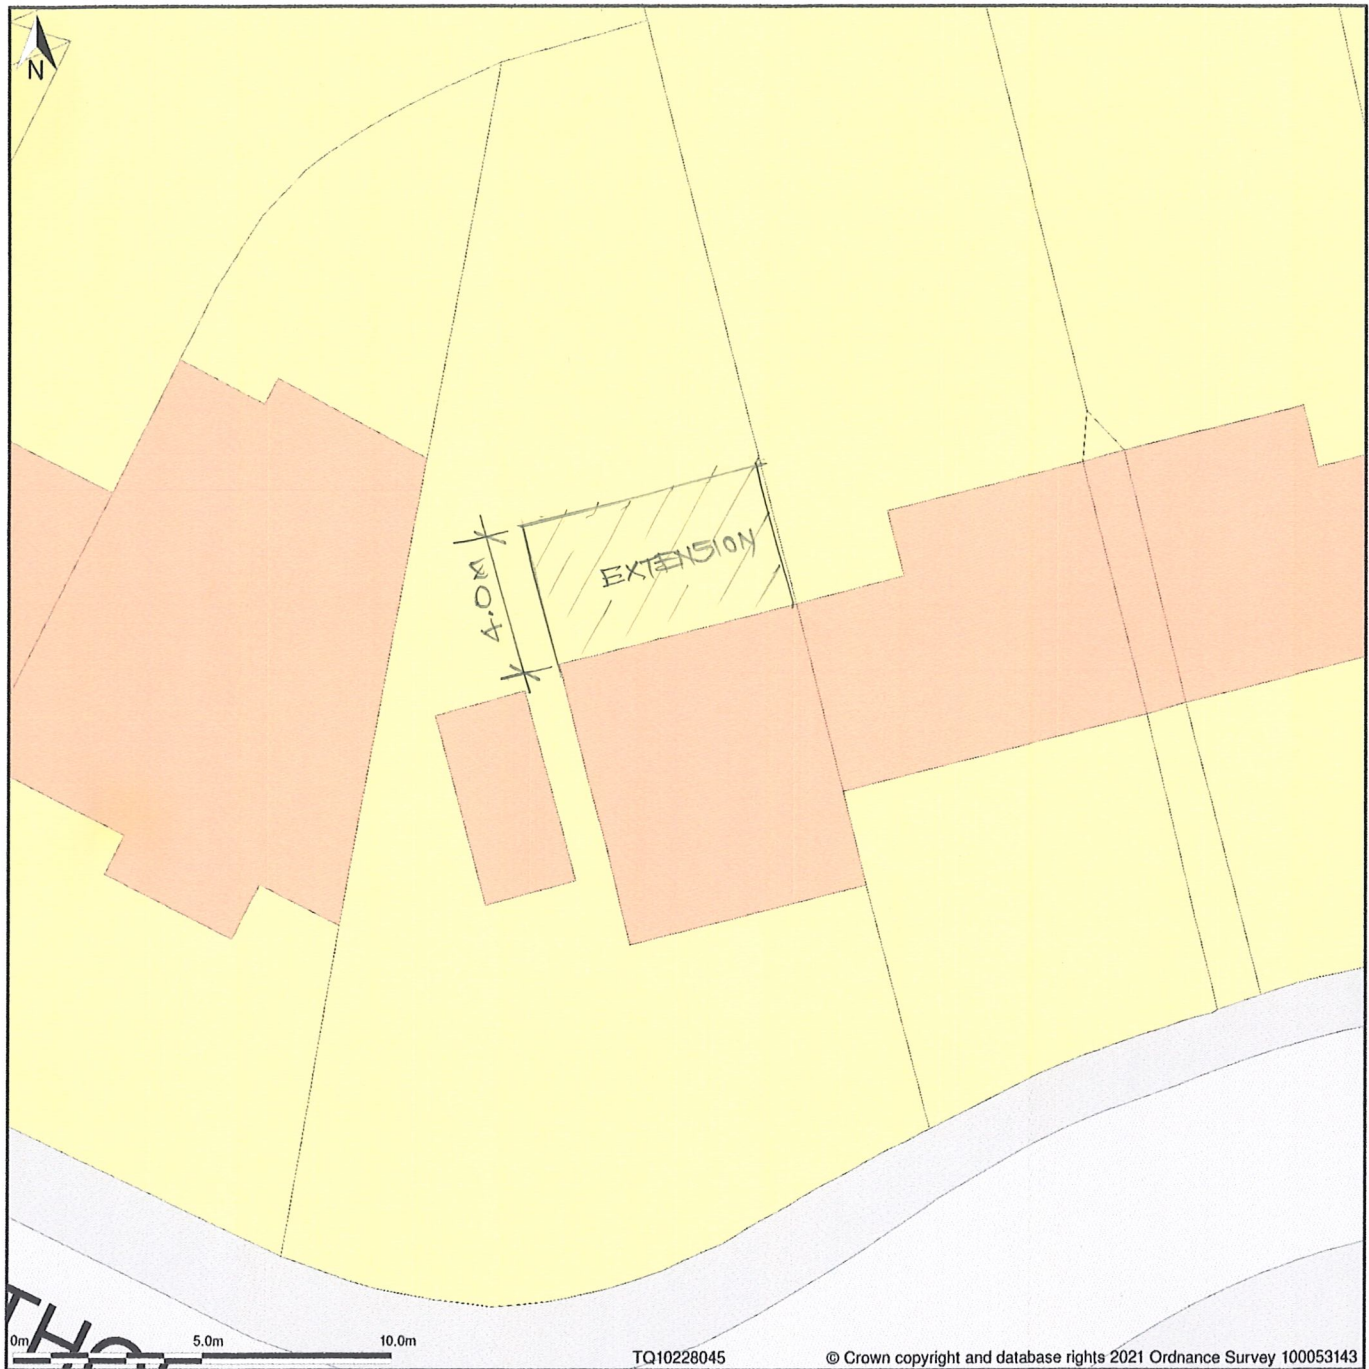

Block Plan shows area bounded by: 510205.92, 180437.98 510241.92, 180473.98 (at a scale of 1:200), OSGridRef: TQ10228045. The representation of a road, track or path is no evidence of a right of way. The representation of features as lines is no evidence of a property boundary.

Produced on 1st Jul 2021 from the Ordnance Survey National Geographic Database and incorporating surveyed revision available at this date. Reproduction in whole or part is prohibited without the prior permission of Ordnance Survey. © Crown copyright 2021. Supplied by www.buyaplan.co.uk a licensed Ordnance Survey partner (100053143). Unique plan reference: #00647280-9A8D35

Ordnance Survey and the OS Symbol are registered trademarks of Ordnance Survey, the national mapping agency of Great Britain. Buy A Plan logo, pdf design and the www.buyaplan.co.uk website are Copyright © Pass Inc Ltd 2021