


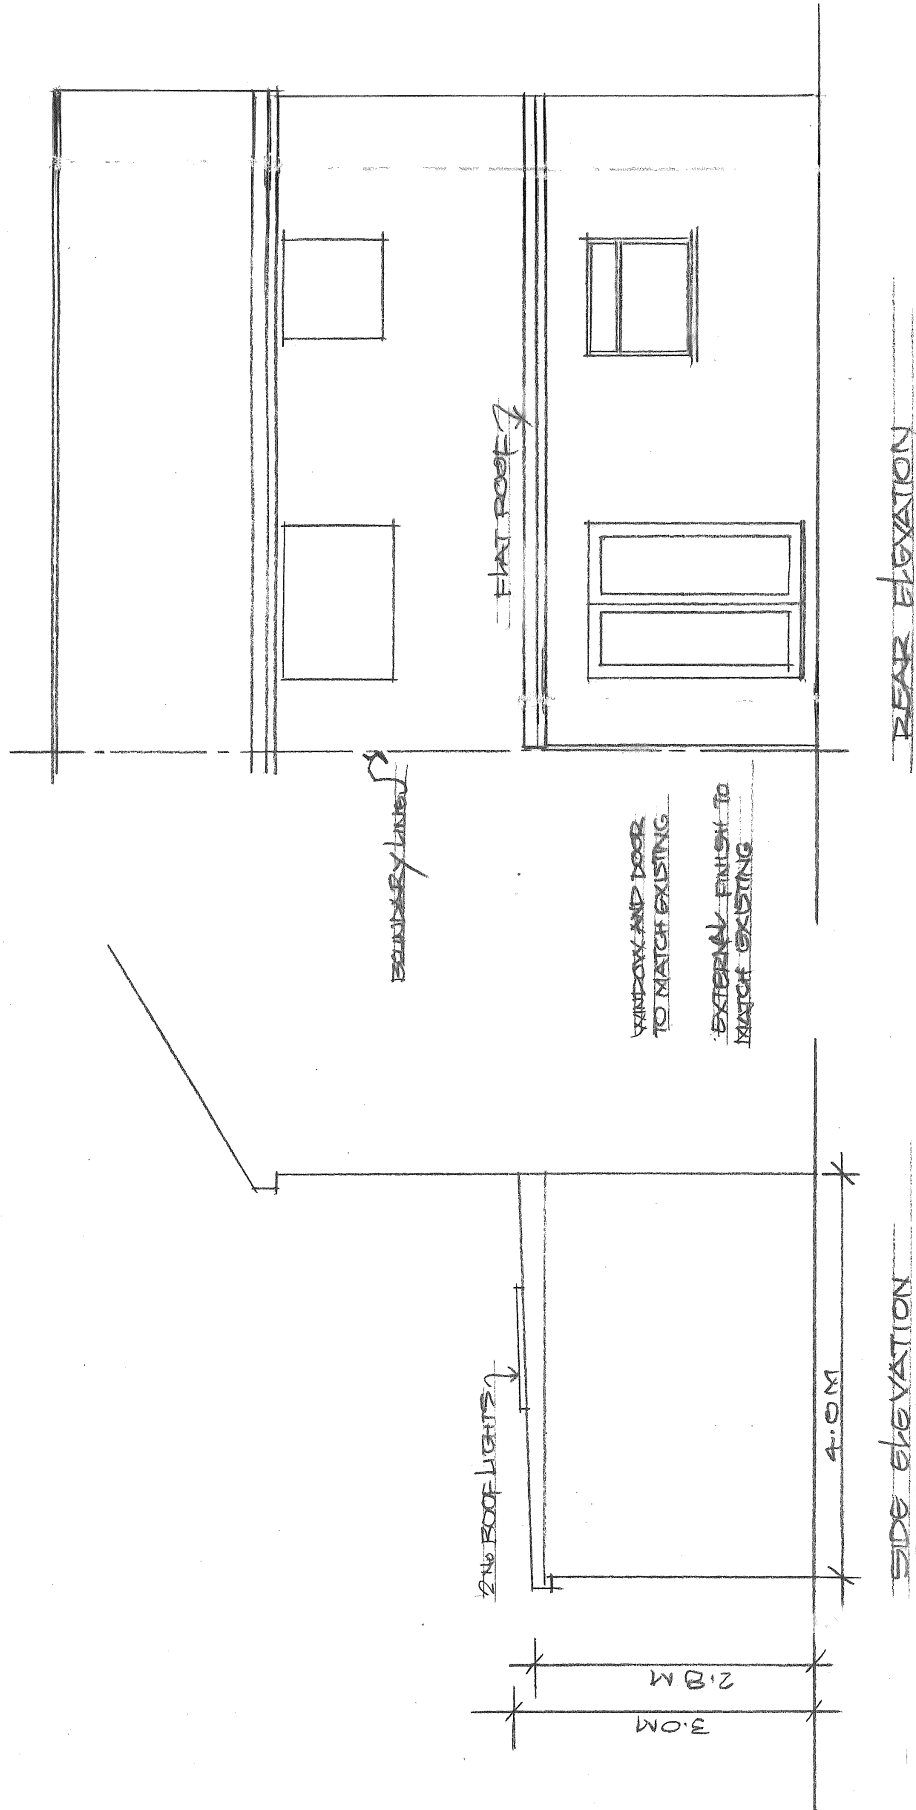

SCALE 1:50 DATE: AUG 21

DESIGNER: SHANE

20/02

PROPOSED SINGLE STOREY REAR EXTENSION AT 8 EIGHTH AVENUE, HAYES