

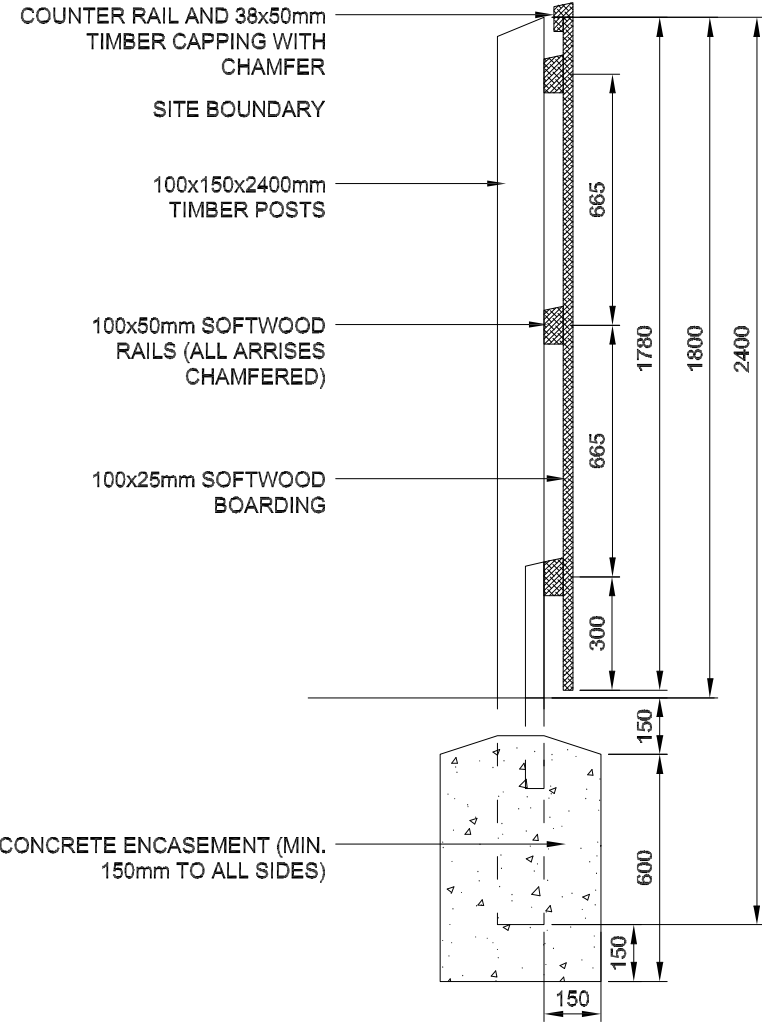


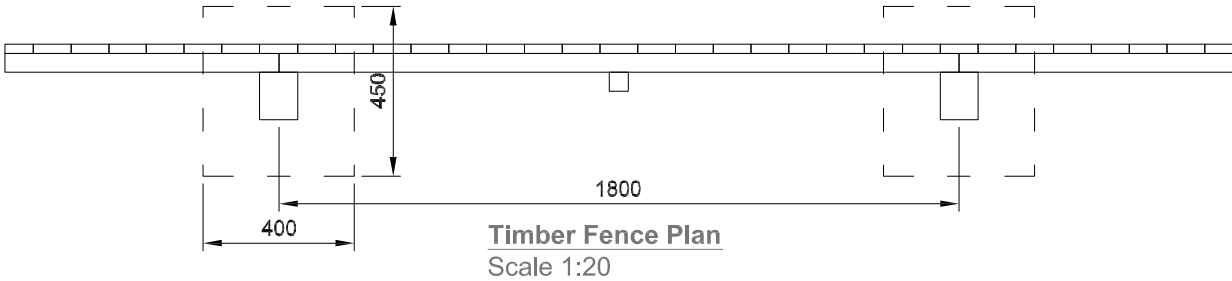

Timber Fence Section  
Scale 1:20

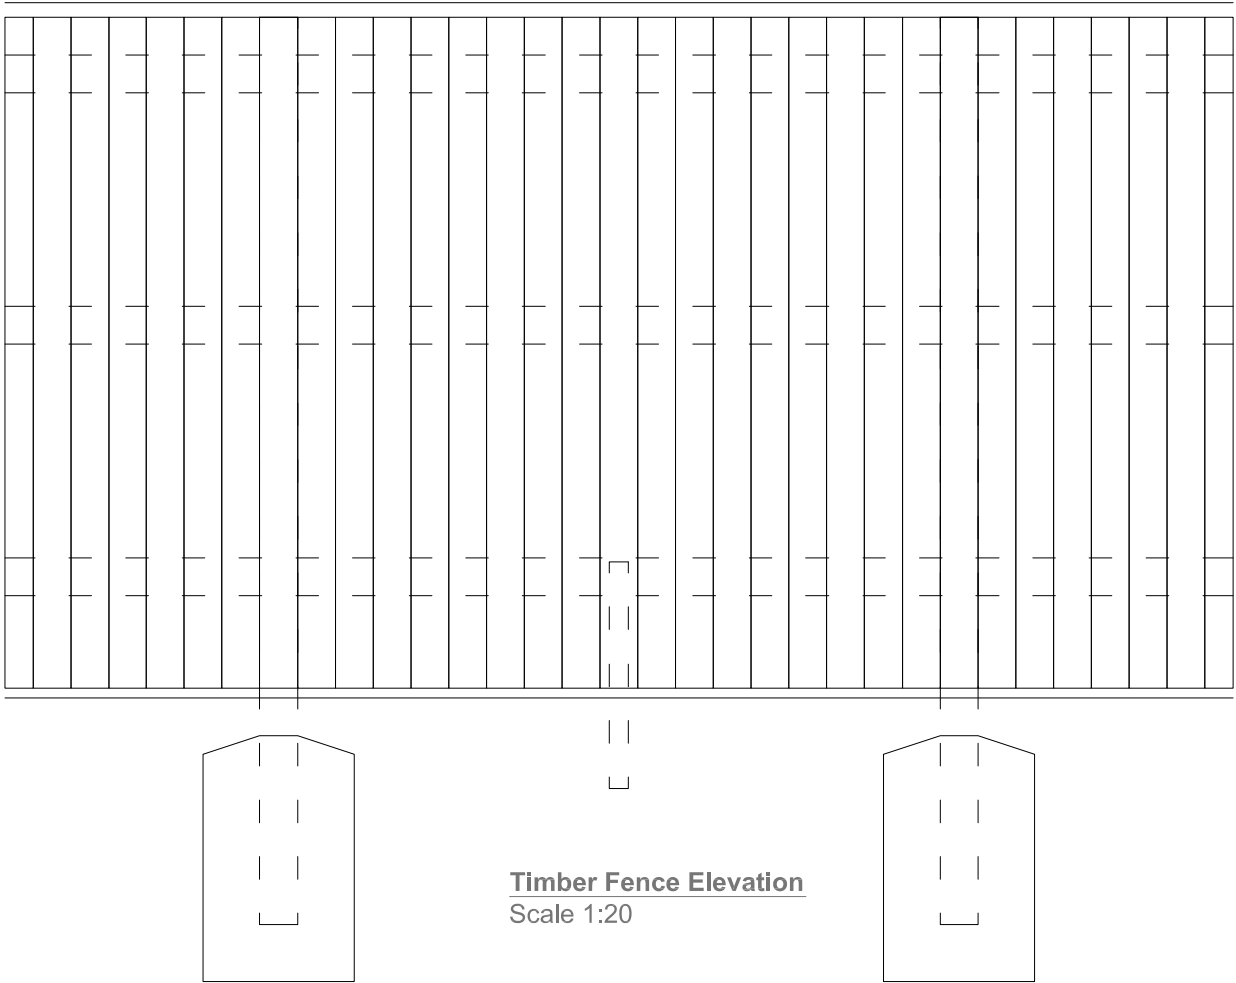

- GENERAL NOTES:
1. ALL DIMENSIONS ARE IN MILLIMETER.
  2. VERIFY ALL DIMENSIONS AND CONDITIONS BEFORE BUILDING OR STARTING CONSTRUCTION. NOTIFY THE DESIGNER IMMEDIATELY OF ANY DISCREPANCY OR VARIATION.
  3. ALL WORK TO COMPLY WITH CURRENT BUILDING REGULATIONS AND CODES OF PRACTICE

Title:

Boundary Details

Site Address

38 Maple Road  
Hayes  
Middlesex  
UB4 9LR

Scale: 1:20 @A3

Date: 27/04/2021

Drawing No.:  
2021/05 -07FL

Drawn By:  
FP

Revision Date:

|  |  |
|--|--|
|  |  |
|  |  |
|  |  |

e:mail -  
faluckpatel@yahoo.com  
(M) +44 (0) 7871 466 254

