




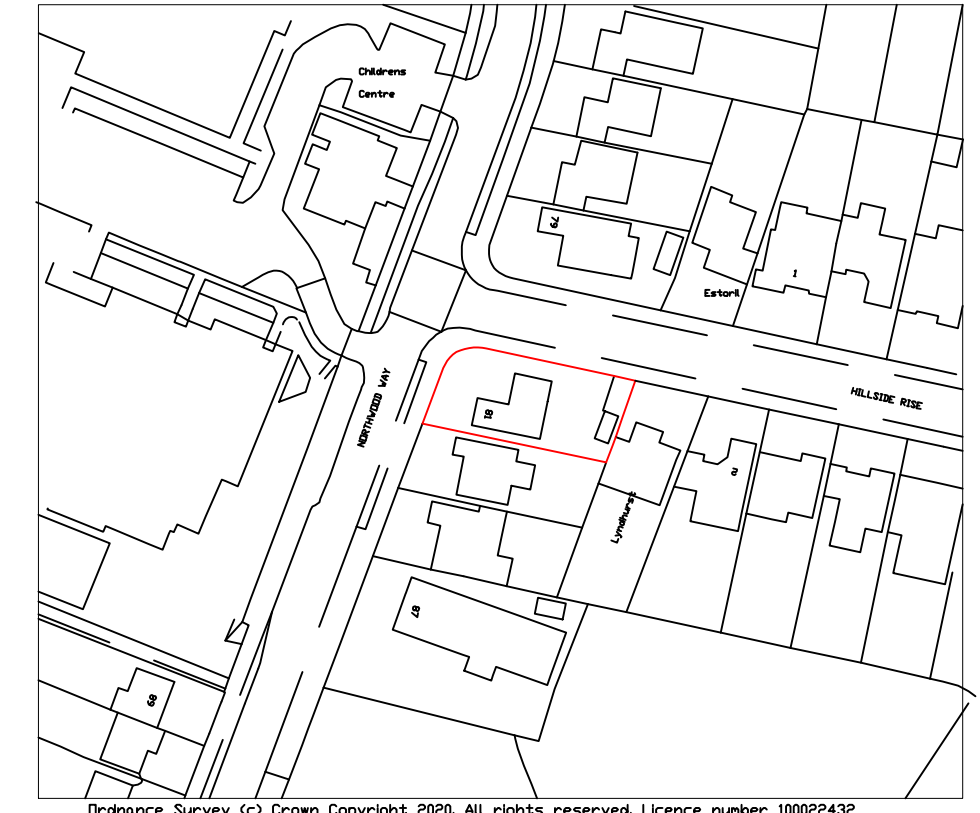




LOCATION PLAN
(1:1250)

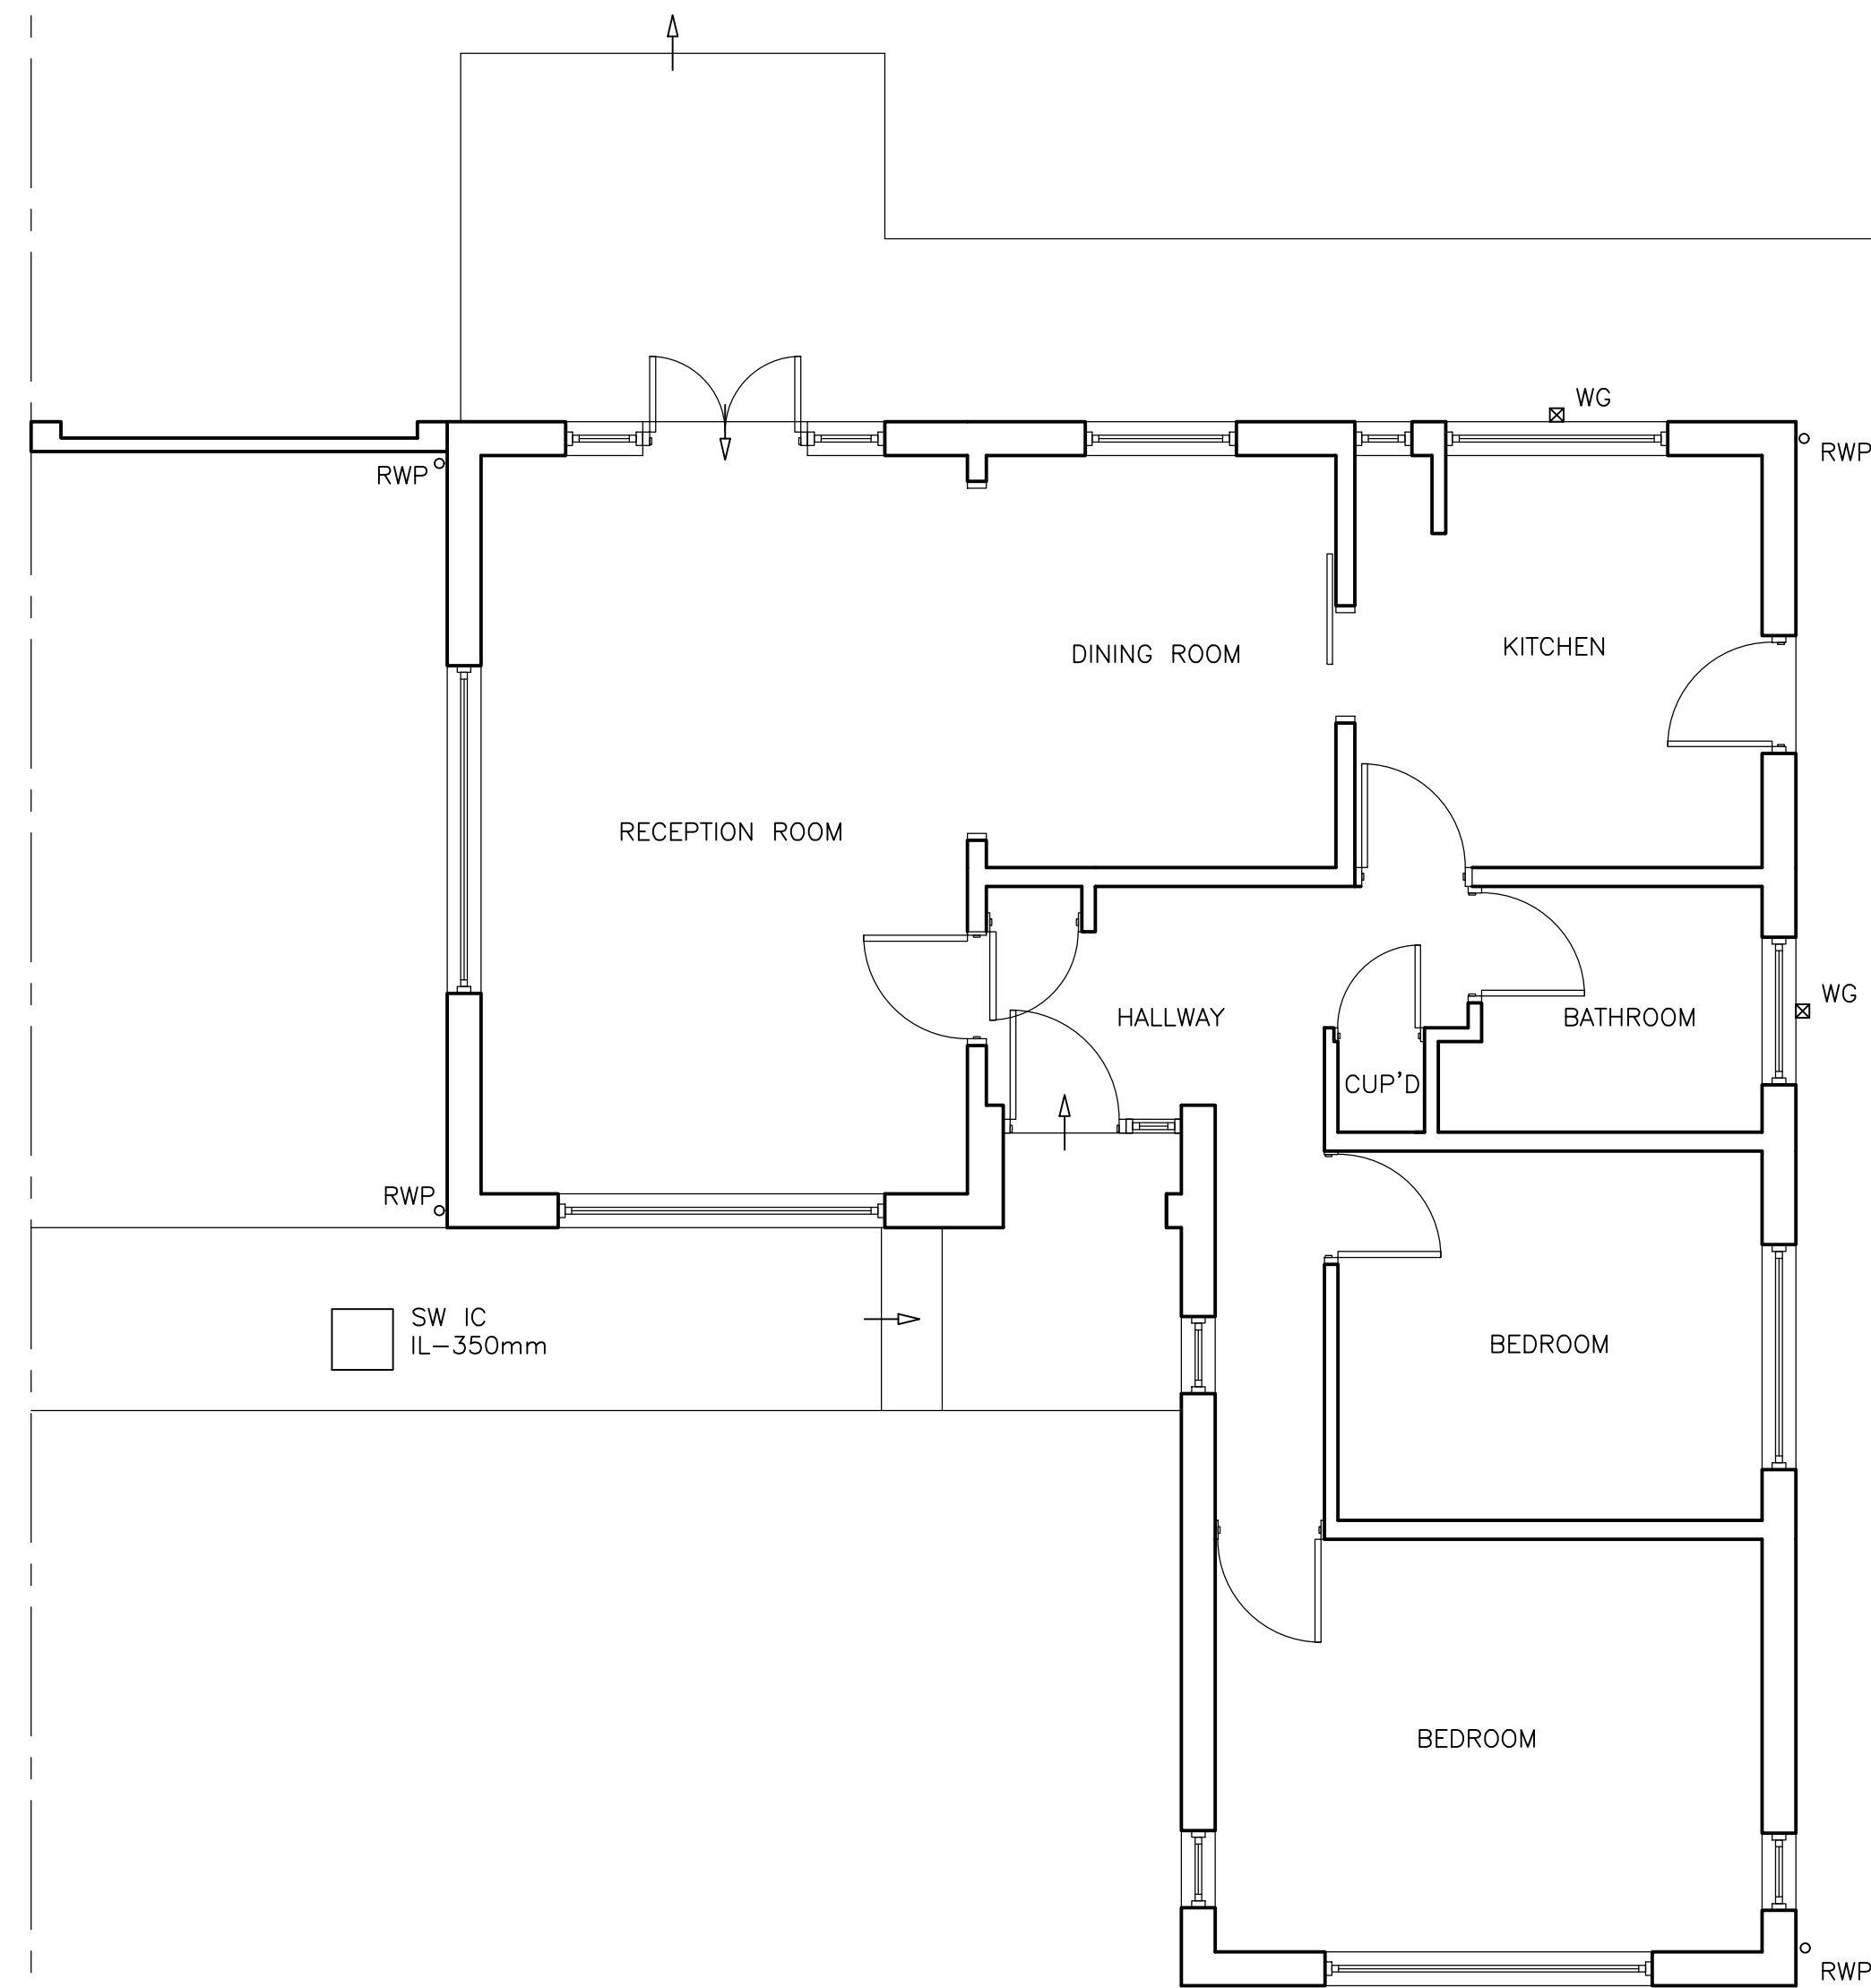


GROUND FLOOR PLAN
(1:50)

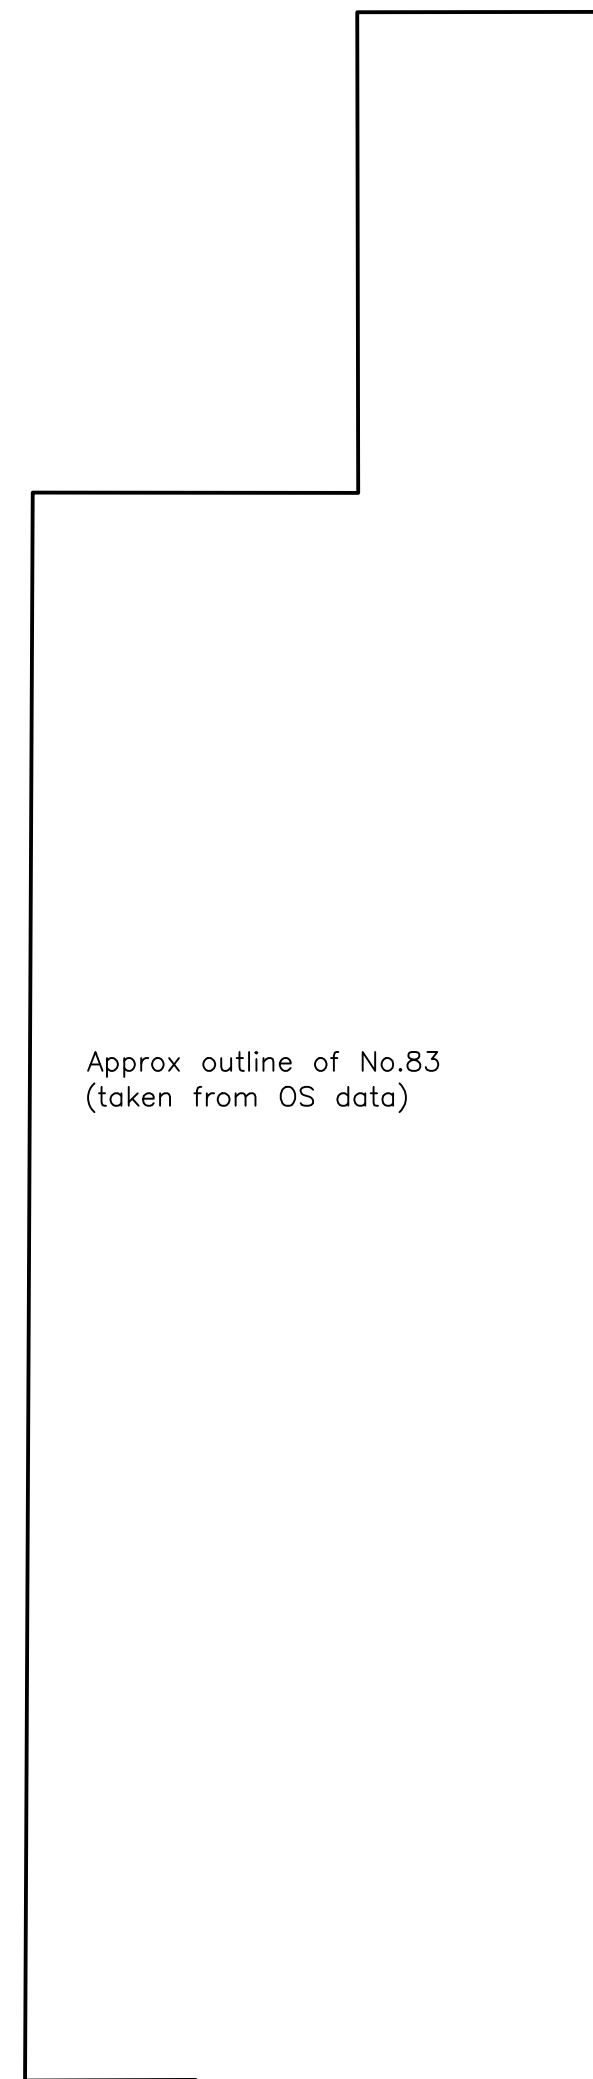


Approx outline of No.83
(taken from OS data)

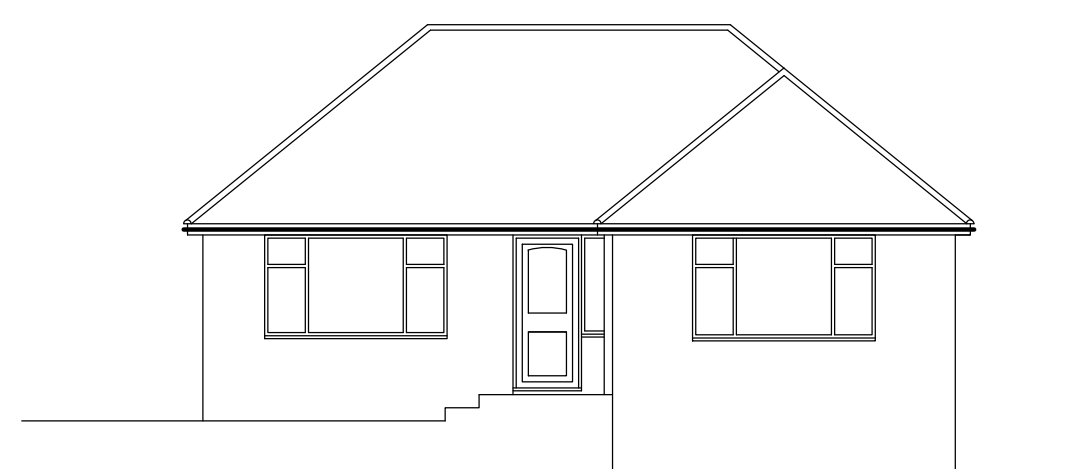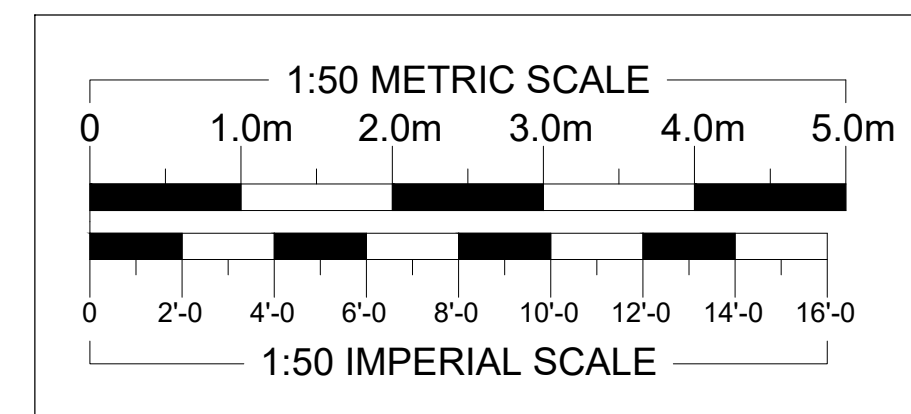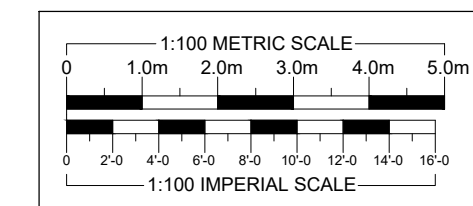


FRONT ELEVATION
(1:100)

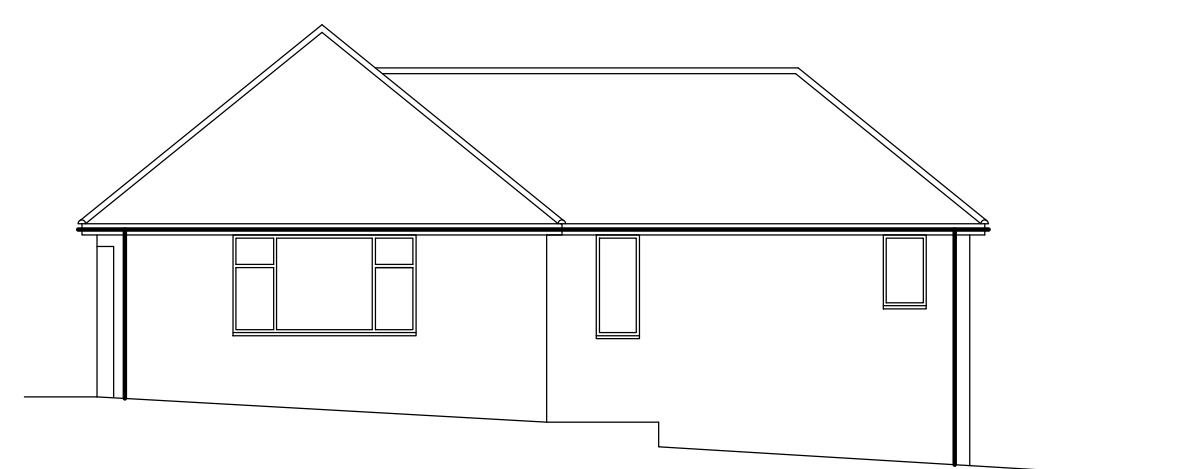

LEFT ELEVATION
(1:100)

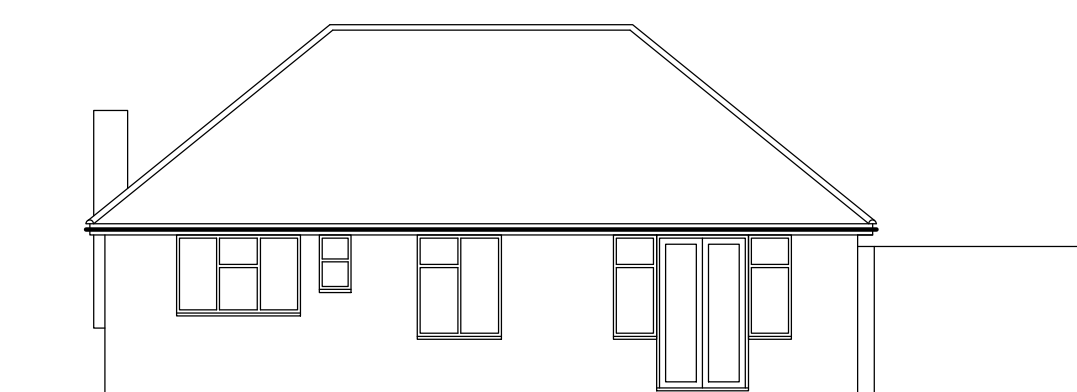

REAR ELEVATION
(1:100)

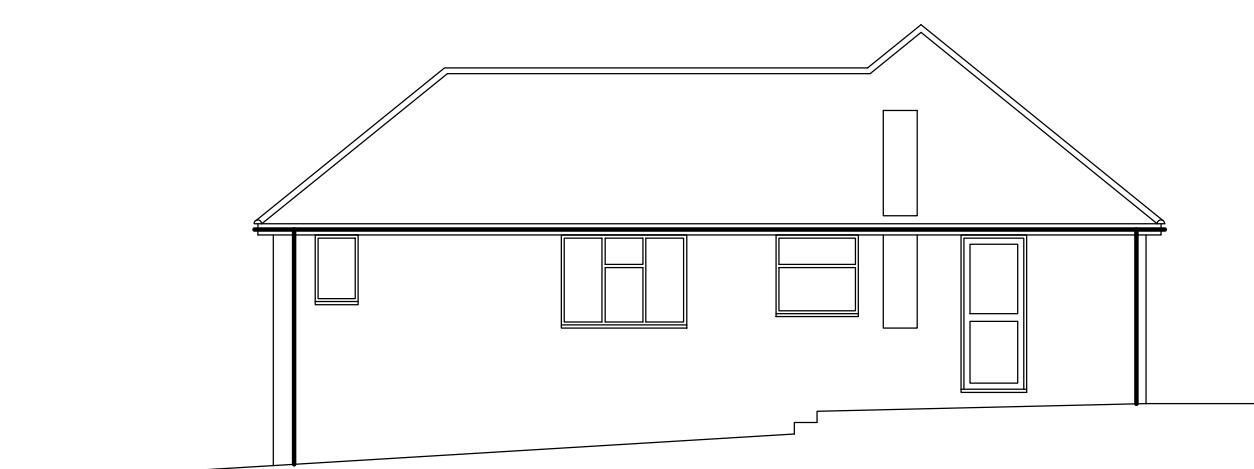

RIGHT ELEVATION
(1:100)

REVISIONS		DATE	
ARTHUR J. FERRYMAN & ASSOCIATES ARCHITECTURAL CONSULTANTS ♦ SURVEYORS 128 HIGH STREET • BUSHEY • HERTS • WD23 3DE Tel: 020 8950 0508 Email: office@ajferryman.co.uk			
TITLE			
AS EXISTING			
ADDRESS			
81 Northwood Way Northwood HA6 1RT			
CLIENT			
Mr & Mrs Racherla			
SCALE	DRAWN		DATE
AS SHOWN @A1			10/20
DRAWING	220146/01		REV.