



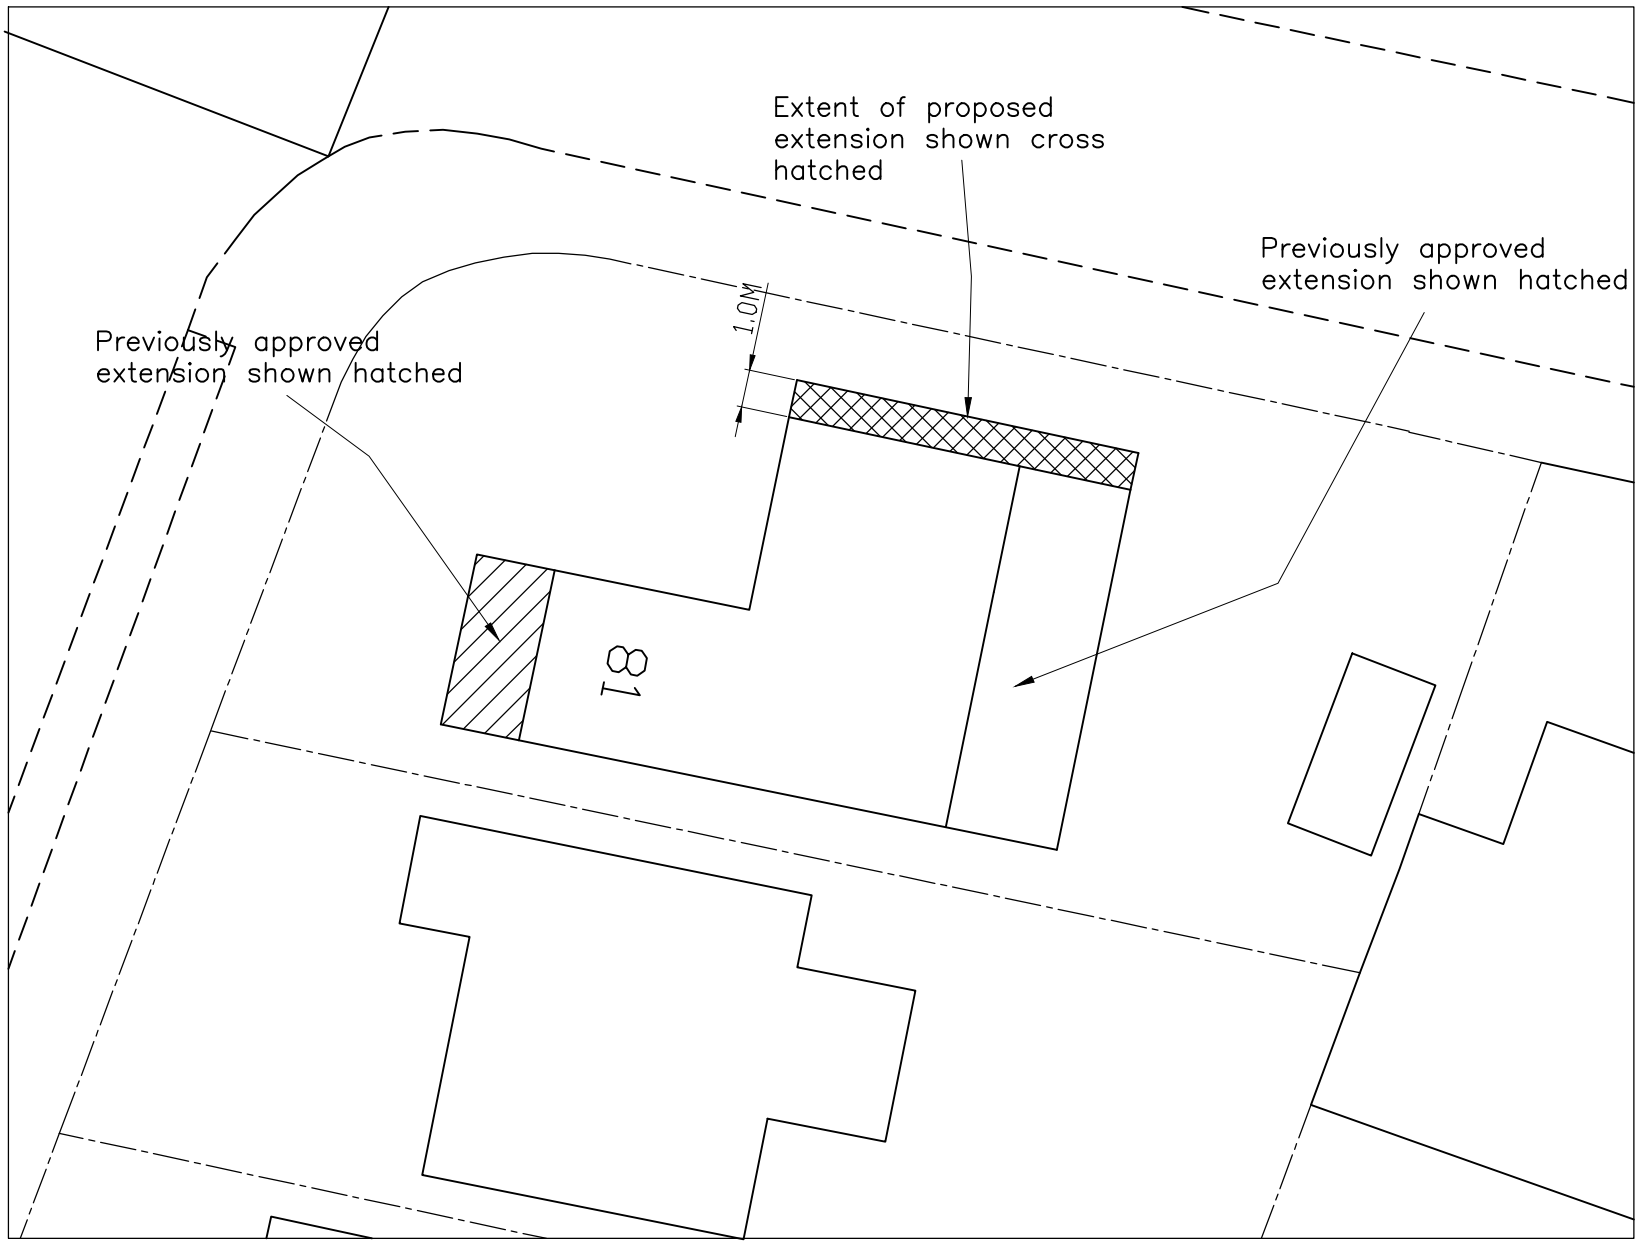

BLOCK PLAN
(1:200)

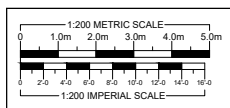

**ARTHUR J. FERRYMAN
& ASSOCIATES**

ARCHITECTURAL CONSULTANTS • SURVEYORS
128 HIGH STREET • BUSHEY • HERTS • WD23 3DE
Tel: 020 8950 0508 Email: office@ajferryman.co.uk

TITLE
**PROPOSED SINGLE STOREY SIDE
AND REAR EXTENSION**

ADDRESS
**81 Northwood Way
Northwood
HA6 1RT**

CLIENT
Mr & Mrs Racherla

SCALE
AS SHOWN @A1

DRAWN
08/21

DATE
08/21

DRAWING
220146/19

REV.