
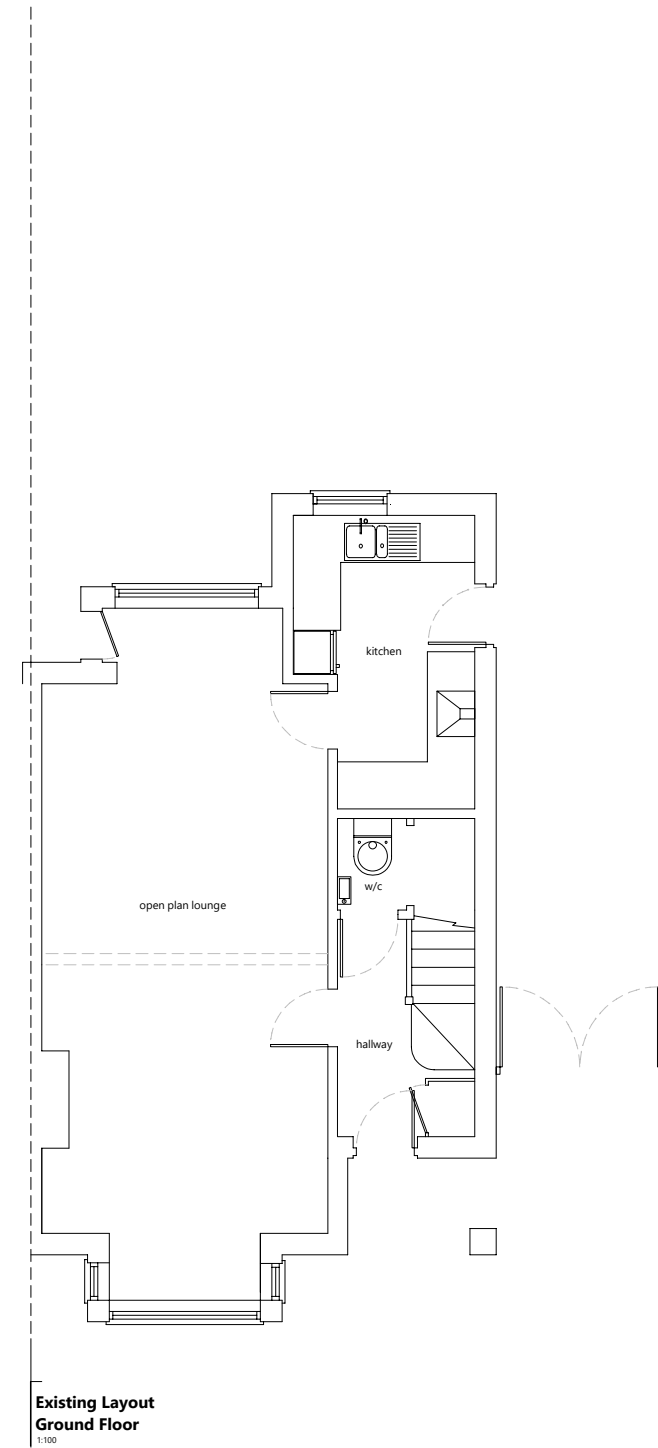


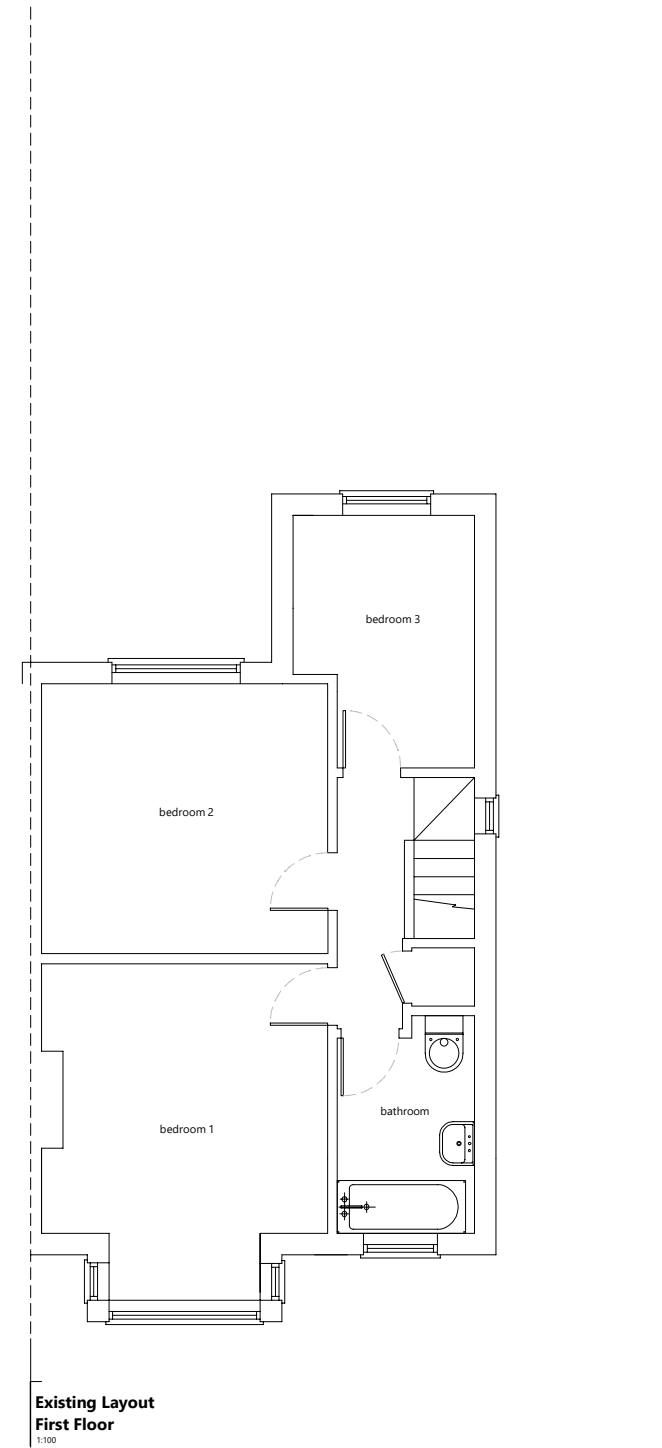

NOTES: This drawing is subject to copyright and should not be reproduced without permission. All dimensions in millimeters unless otherwise stated. These Plans are subject to 'Planning and Building Regulation Approval' or any other statute in law before building commences. All building work is subject to Building Control Approval. Any structural work where mentioned on the drawing is subject to a qualified structural and civil engineer calculations before building work commences. All drawings marked preliminary or planning are not to be built or manufactured from. Boundary line indicative only. Exact location must be determined on site before building work commences. Any discrepancies found in this drawing to be brought to the attention of Draw Plans for rectification.	Plans Details		Client Details
	Existing Layouts Ground & 1st Floor		Lorina Varvaruca
	Scale: 1:100@A3	Drawn: Tom Norris	Property Details
	Ref: 7572989	Date: Feb 2021	127 Drayton Gardens West Drayton UB7 7LH
 ARCHITECTURAL DESIGNERS & CONSULTANTS 39 Knighton Park Road London SE26 5RN Tel: 0800 677 1673 / support@drawplans.uk www.drawplans.uk Mitehart Limited t/a Draw Plans © Copyright			