



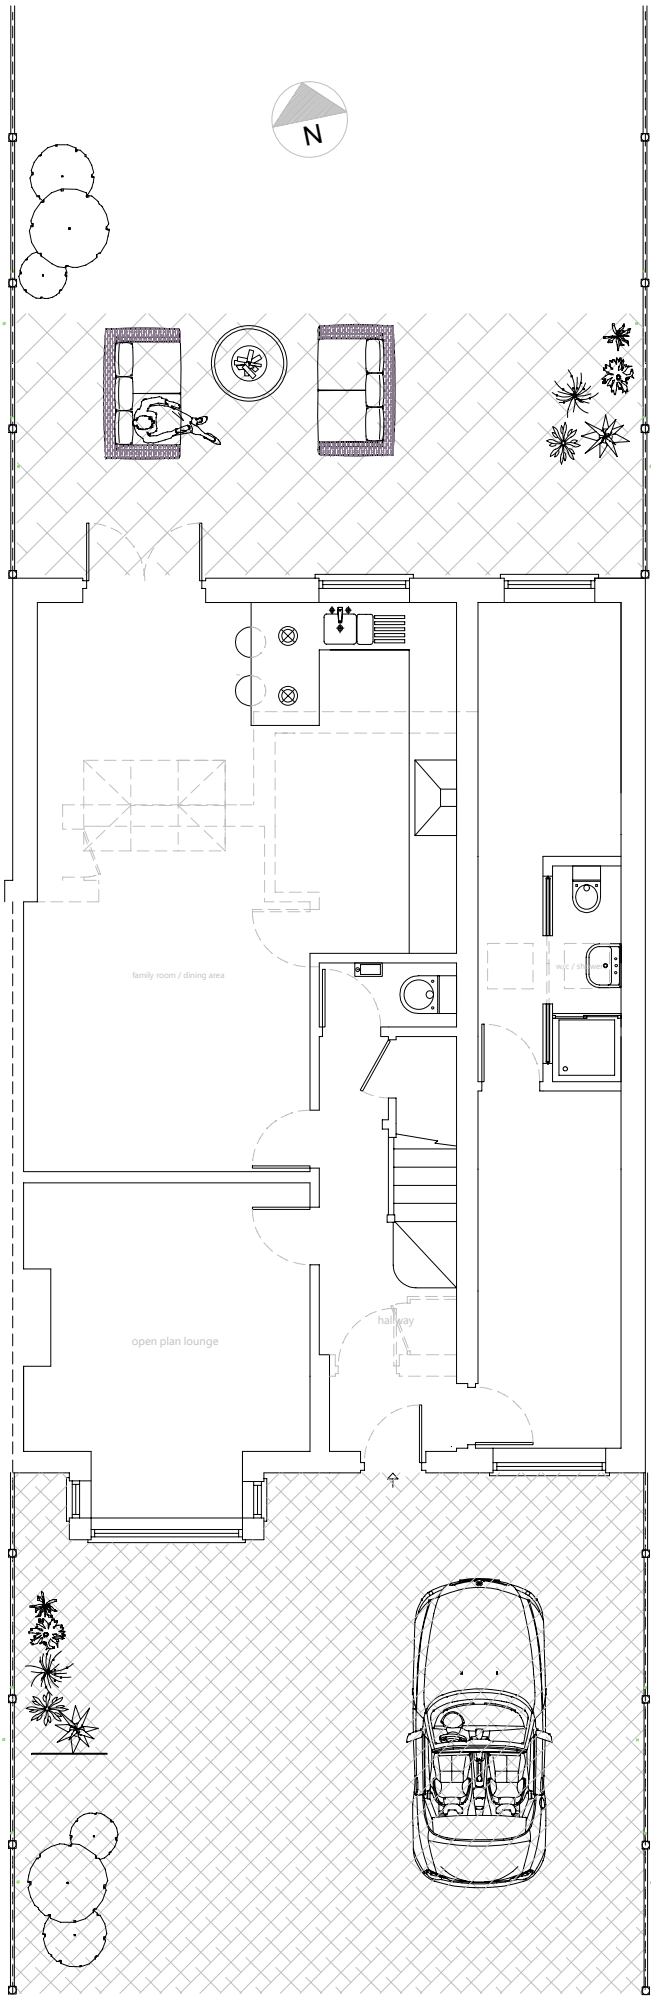

Proposed Layout
Ground Floor
1:100

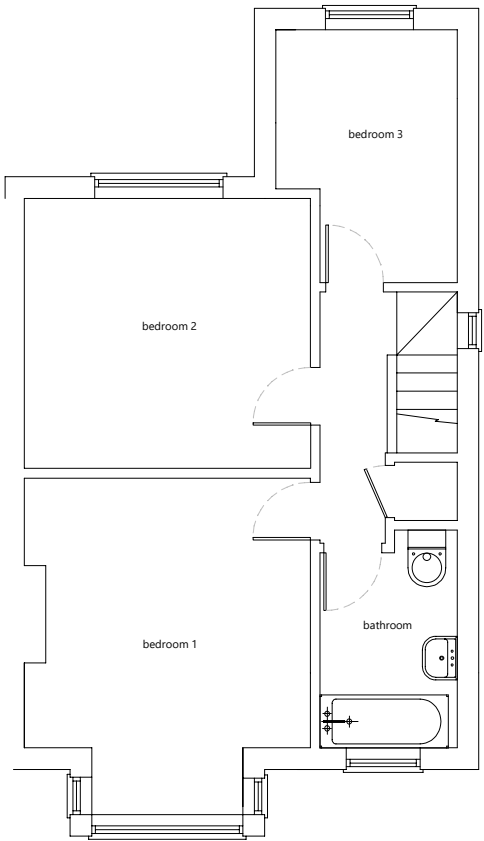

Proposed Layout
First Floor UNCHANGED
1:100

NOTES:
This drawing is subject to copyright and should not be reproduced without permission.
All dimensions in millimeters unless otherwise stated.
These Plans are subject to 'Planning and Building Regulation Approval' or any other statute in law before building commences. All building work is subject to Building Control Approval.
Any structural work where mentioned on the drawing is subject to a qualified structural and civil engineer calculations before building work commences.
All drawings marked preliminary or planning are not to be built or manufactured from.
Boundary line indicative only. Exact location must be determined on site before building work commences.
Any discrepancies found in this drawing to be brought to the attention of Draw Plans for rectification.

Plans Details	
Proposed Layouts Ground & 1st Floor	
Scale: 1:100@A3	Drawn: Tom Norris
Ref: 7572989	Date: Feb 2021

Client Details	
Lorina	
Property Details	
127 Drayton Gardens West Drayton UB7 7LH	