



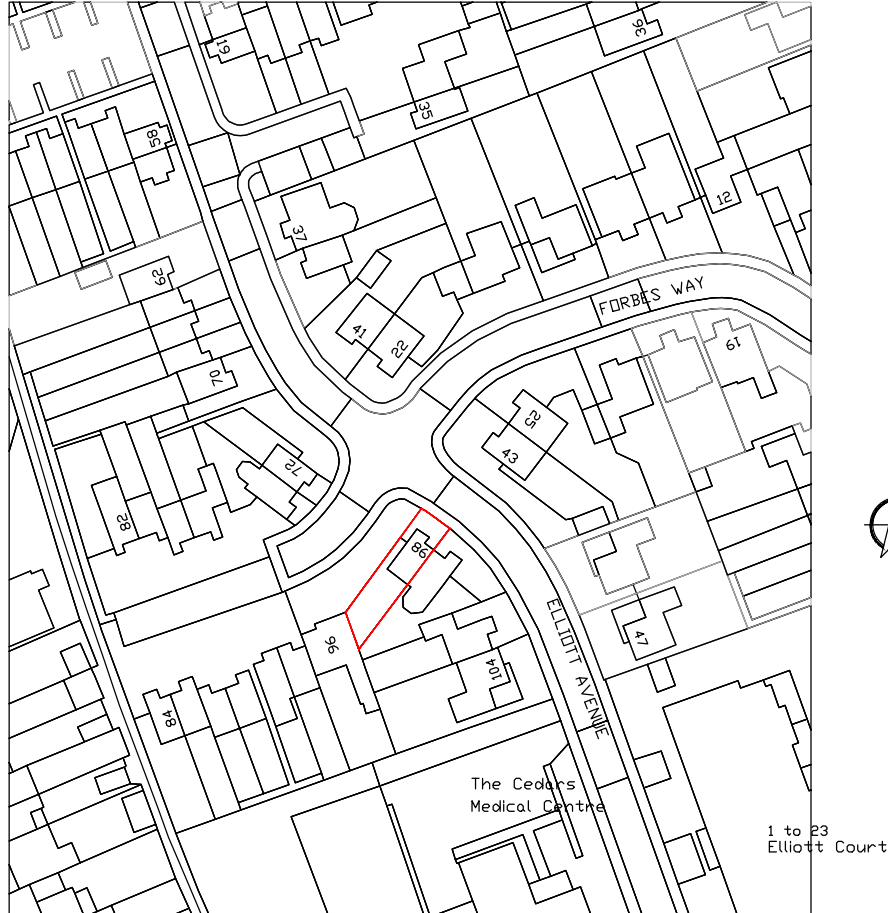

ReQuestAPlan
Map number: TOR021047075744747
Date: 16.02.2021
Map prepared for: L2500 2021
1. Draw copyright and database rights reserved
Project by:
1:1250 @ 16.02.2021
1:1250 @ 16.02.2021 for 1:1250

LOCATION PLAN **SCALE 1:1250**

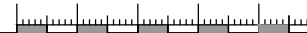

manu design limited
24 chapman crescent
harrow, HA3 0TE
mobile :+44(0)7964350336
email:manudesignlimited@gmail.com

Rev.	Date	Comment

Site Address: 98 ELLIOTT AVENUE RUISLIP, HA4 9LZ		Date: 16.02.2021	
Project Title: SINGLE STOREY REAR EXTENSION		Scale: 1:1250@A4	
		Drawn: JS	Rev:
Drawing Title: LOCATION PLAN		Drawing No: 98EA-103	