
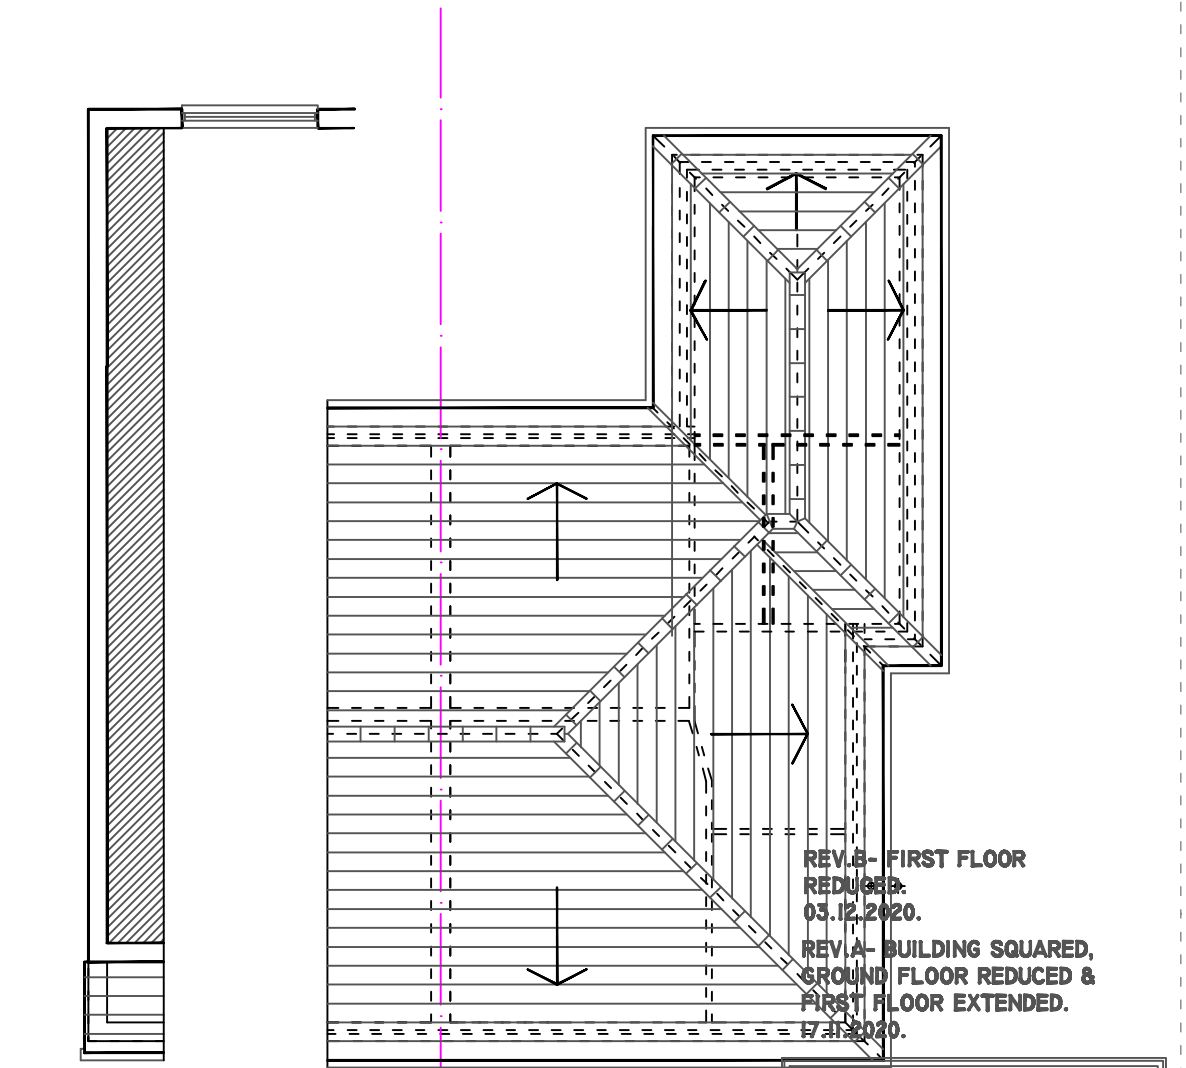
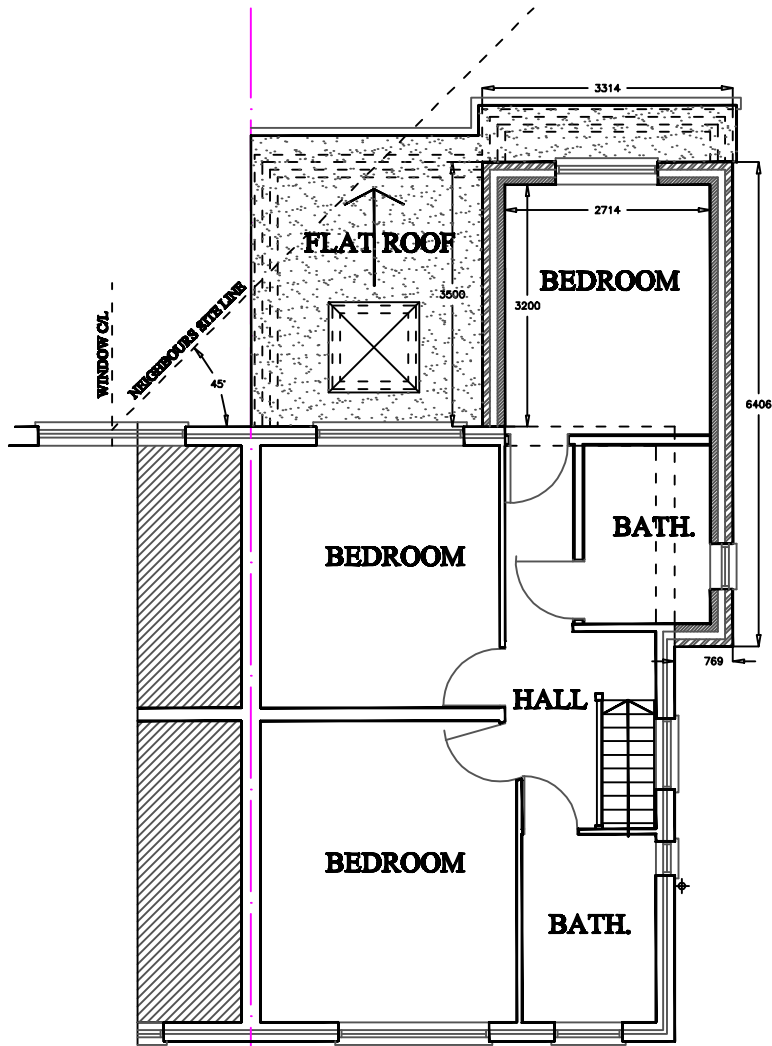


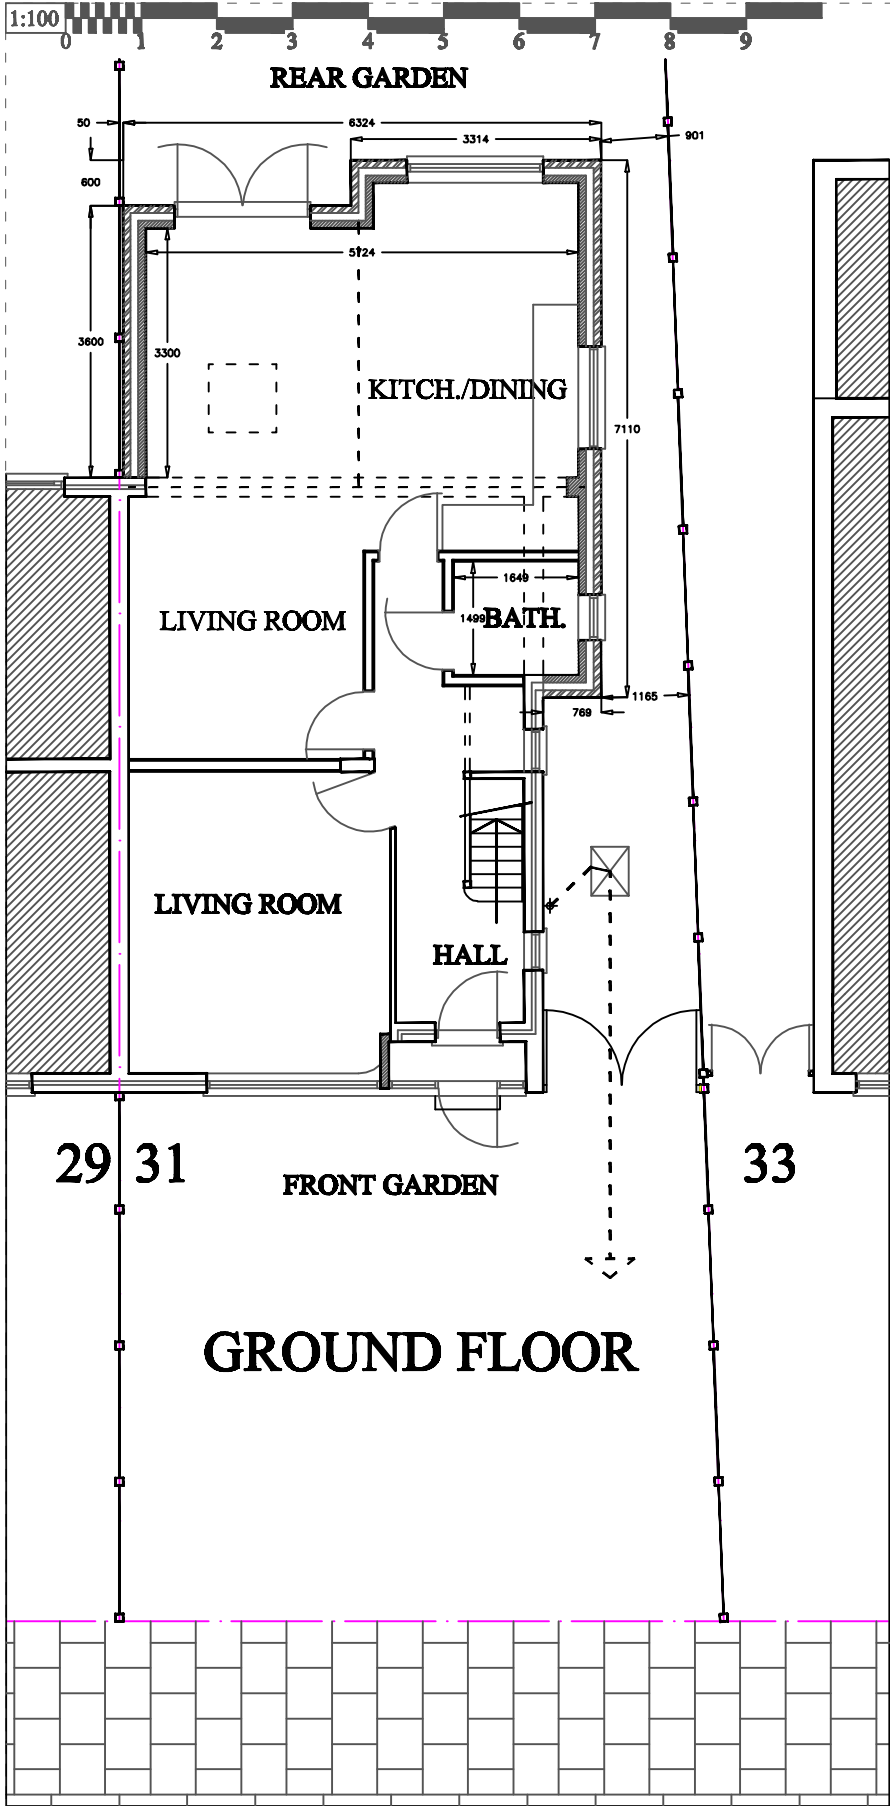

© 2020 B. L. BHARADIA, BSc(Arch), M.A.Arch., 17 POPE CLOSE, FELTHAM, MIDDX. TW14 9PQ. bharadia.bharat@yahoo.co.uk tel; 07913 536633tel		
PROJECT 31 SPENCER AVENUE, HAYES UB4 0QX.		
DRAWING TITLE PROPOSED PLANS		
STATE PLANNING		
SCALE 1:100 @ A3	BY BB	
DATE 18.09.2020	CHECKED BY BB	
DRAWING NO. 2020(AR)70-03	REV. B	