
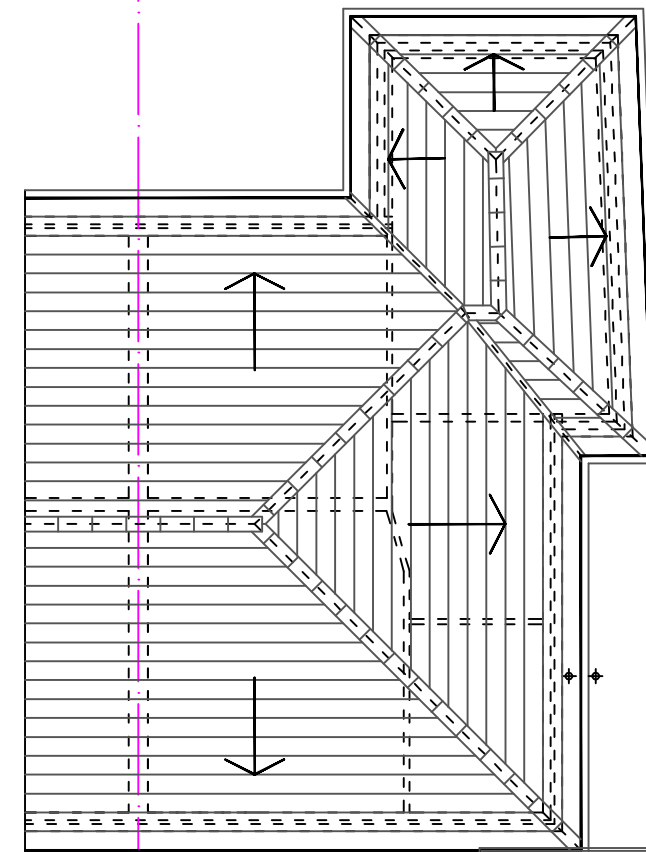
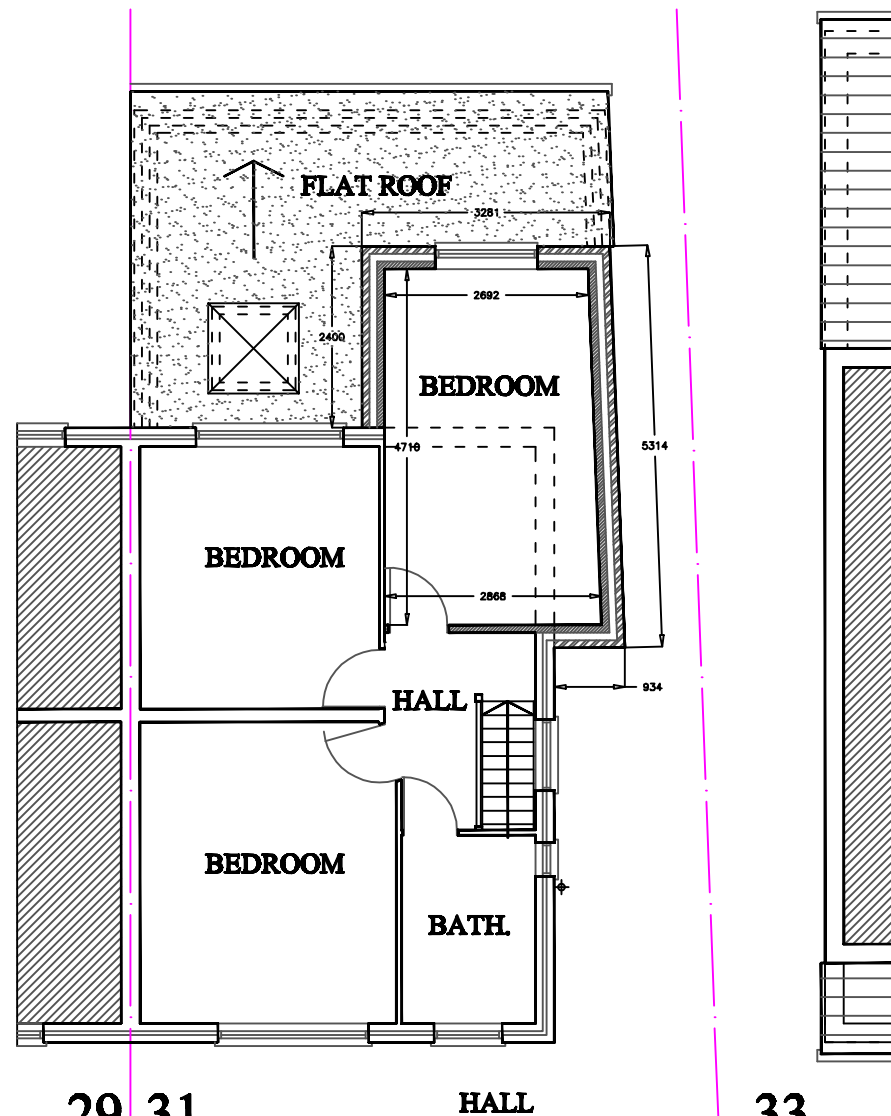


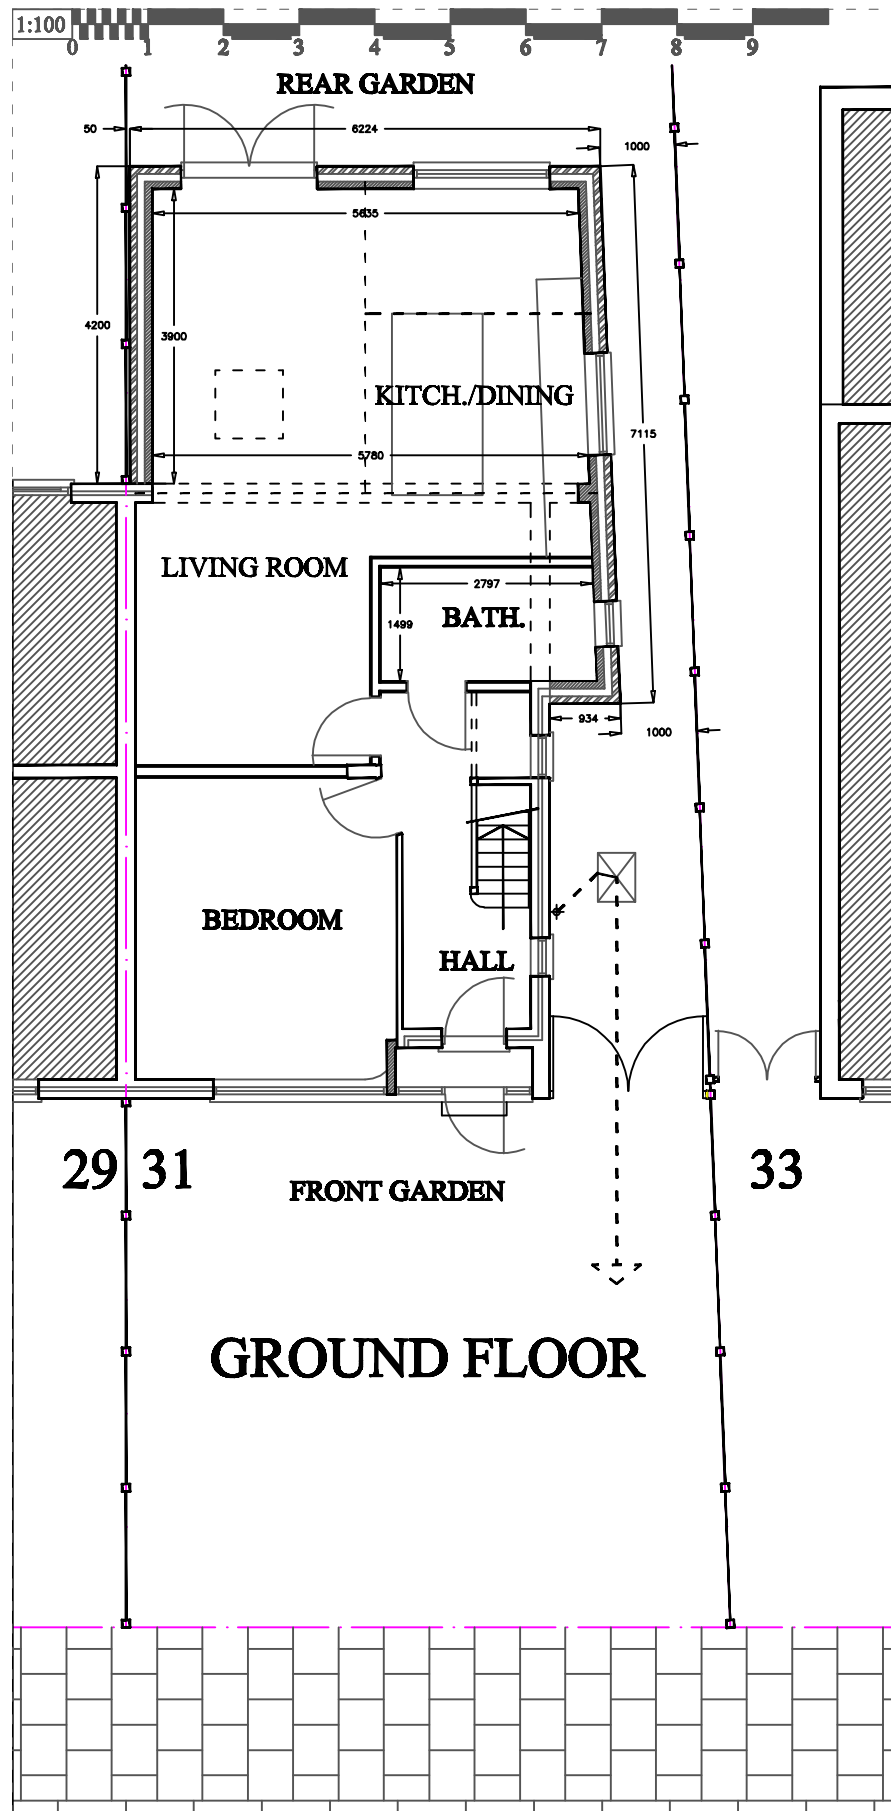

© 2020 B. L. BHARADIA, BSc(Arch), M.A.Arch., 17 POPE CLOSE, FELTHAM, MIDDLESEX. TW14 9PQ. bharadia.bharat@yahoo.co.uk tel; 07913 536633tel			
PROJECT 31 SPENCER AVENUE, HAYES UB4 0QX.			
DRAWING TITLE PROPOSED PLANS			
STATUS PLANNING			
SCALES 1:100@A3	BY BB		
DATE 18.09.2020	CHECKED BY BB		
DRAWING NO. 2020(AR)70-03			REV. --