
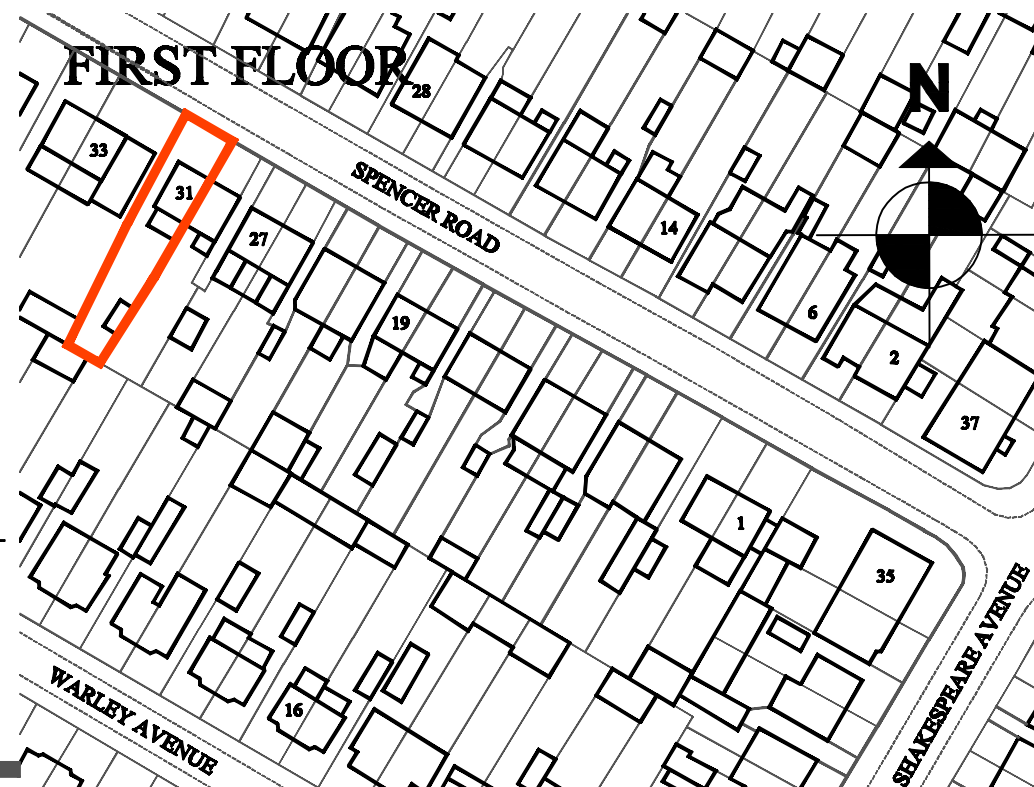
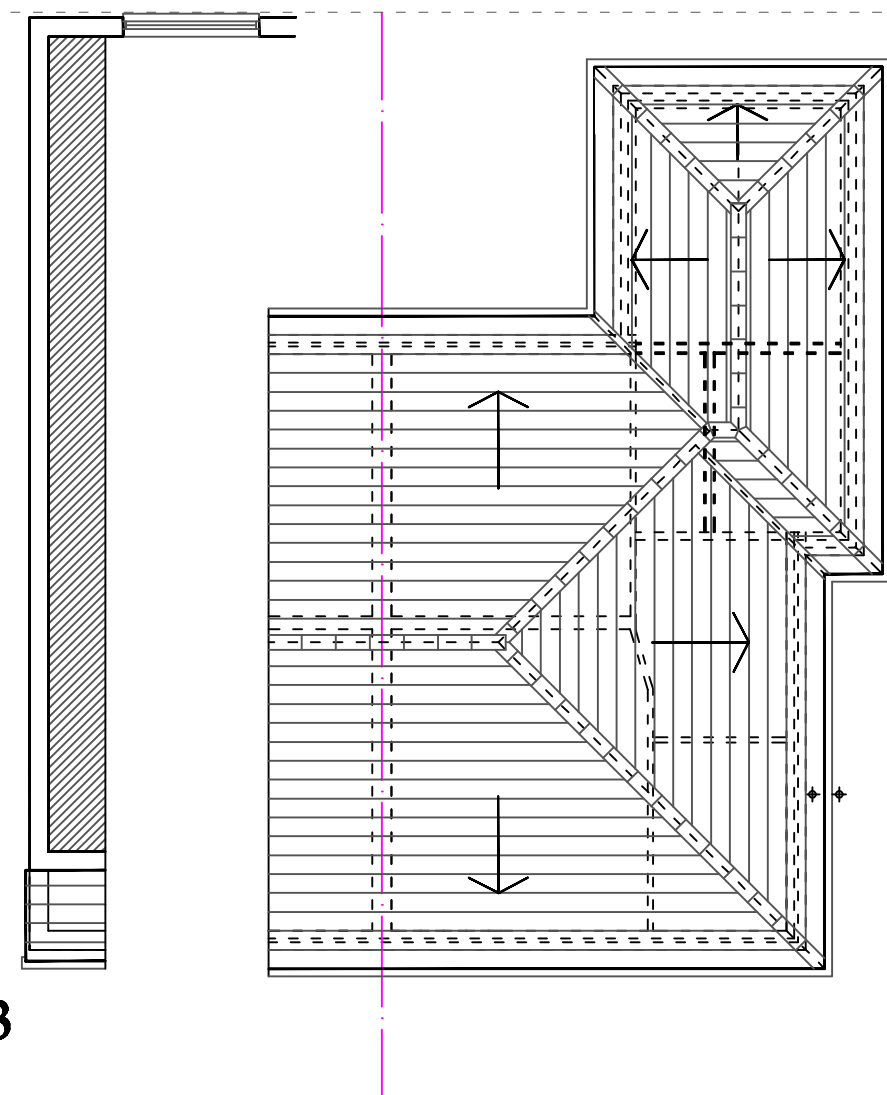
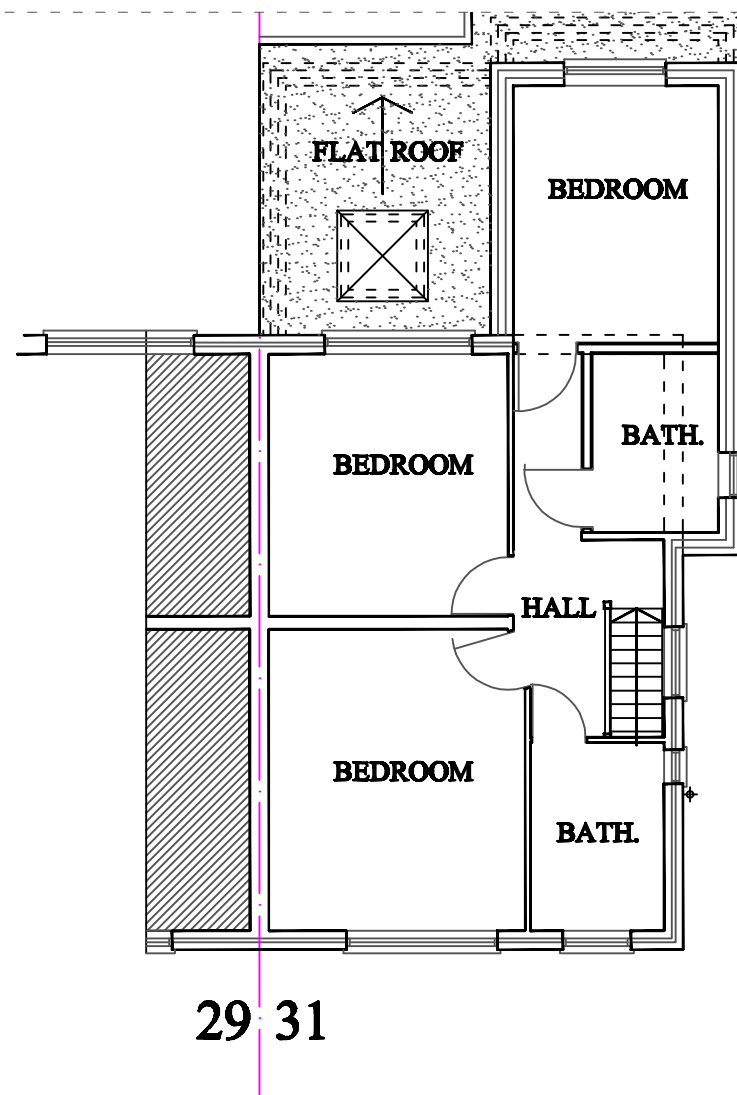


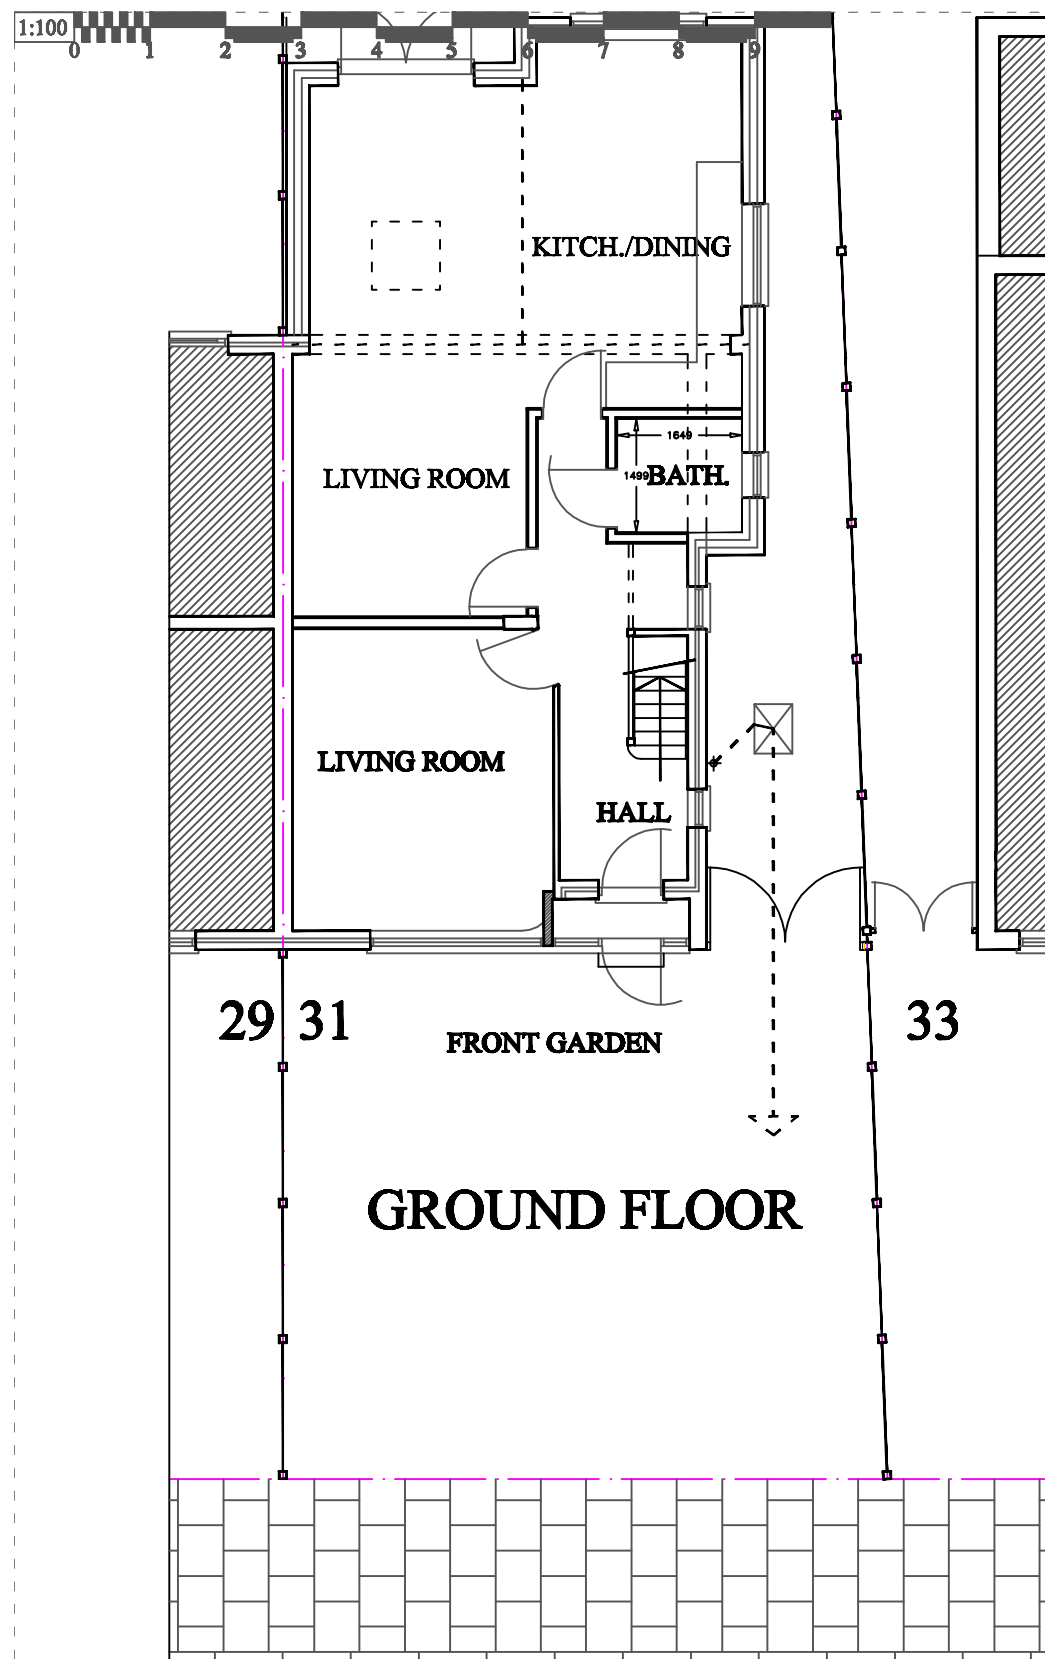

© 2021 B. L. BHARADIA, BSc(Arch), M.A.Arch., 17 POPE ALDENE, FELTHAM, MIDDLESEX. TW14 9PQ. bharadia.bharat@yahoo.co.uk tel; 07913 536633tel	
PROJECT 31 SPENCER AVENUE, HAYES UB4 0QX.	
DRAWING TITLE EXISTING PLANS & LOCATION PLAN	
STATE PLANNING	
SCALES 1:100, 1:1250 @ A3	BY BB
DATE 10.08.2021	CHECKED BY BB
DRAWING NO. 2021(AR)70-01	REV. --