
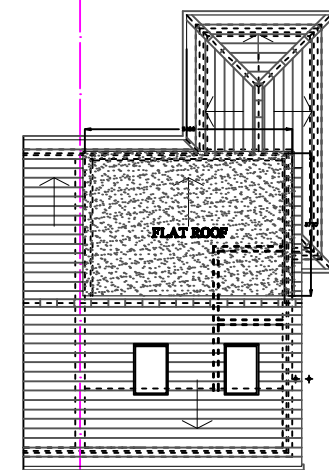
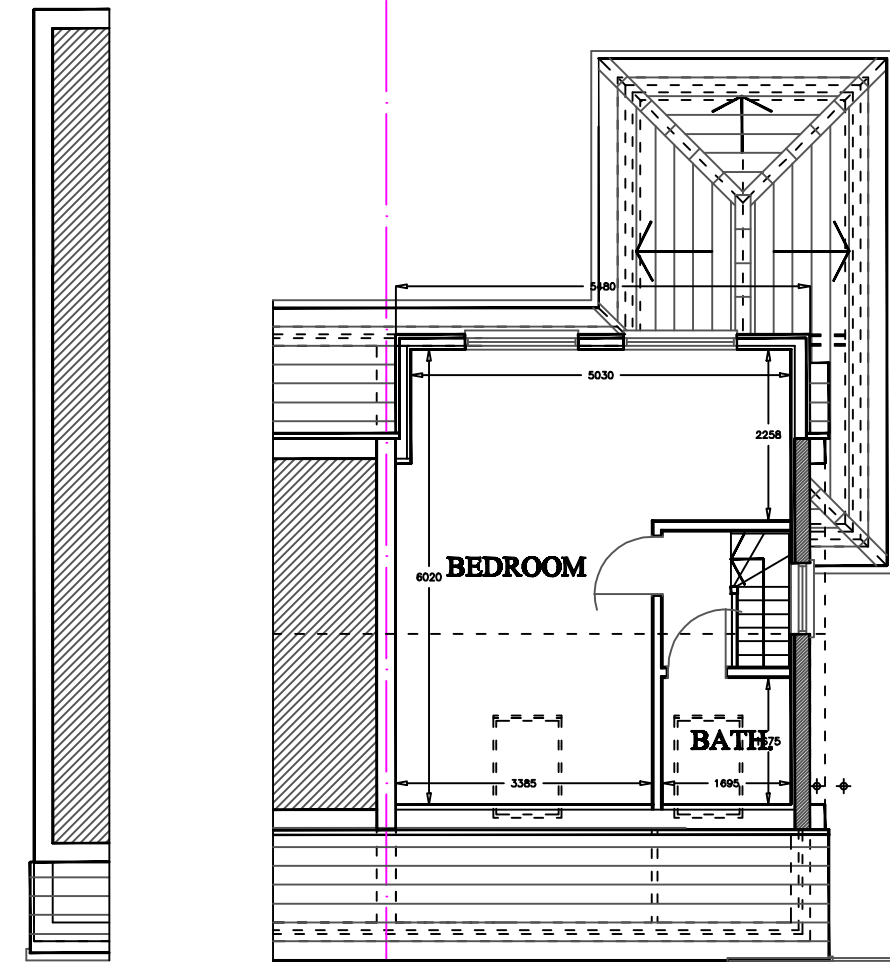
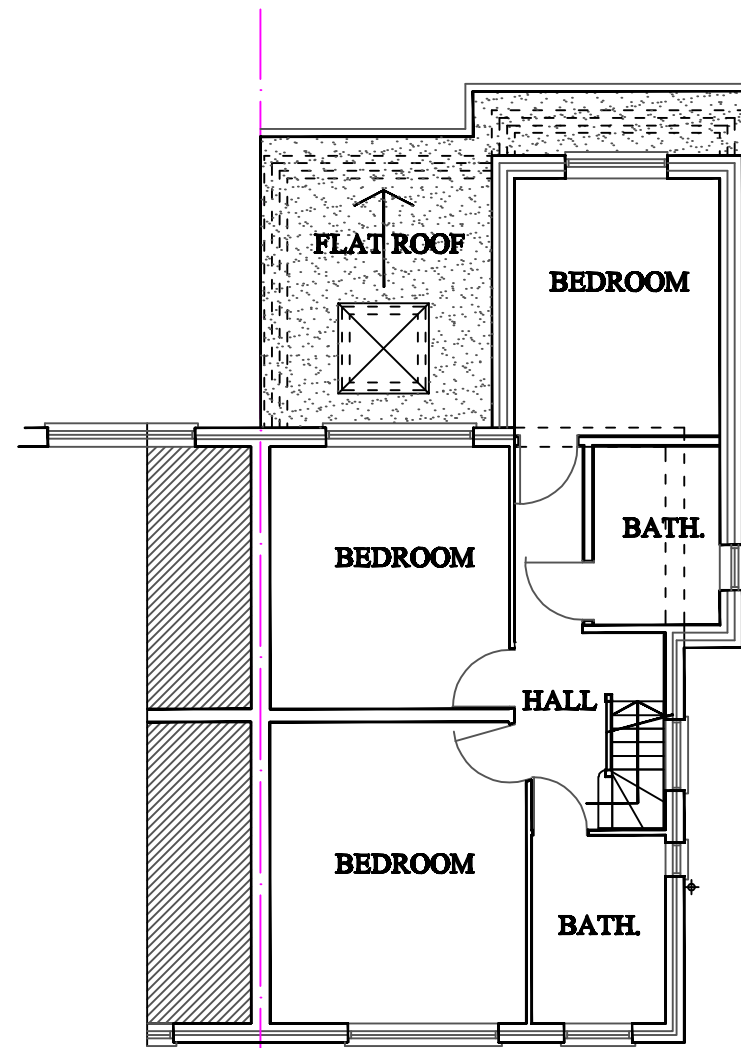


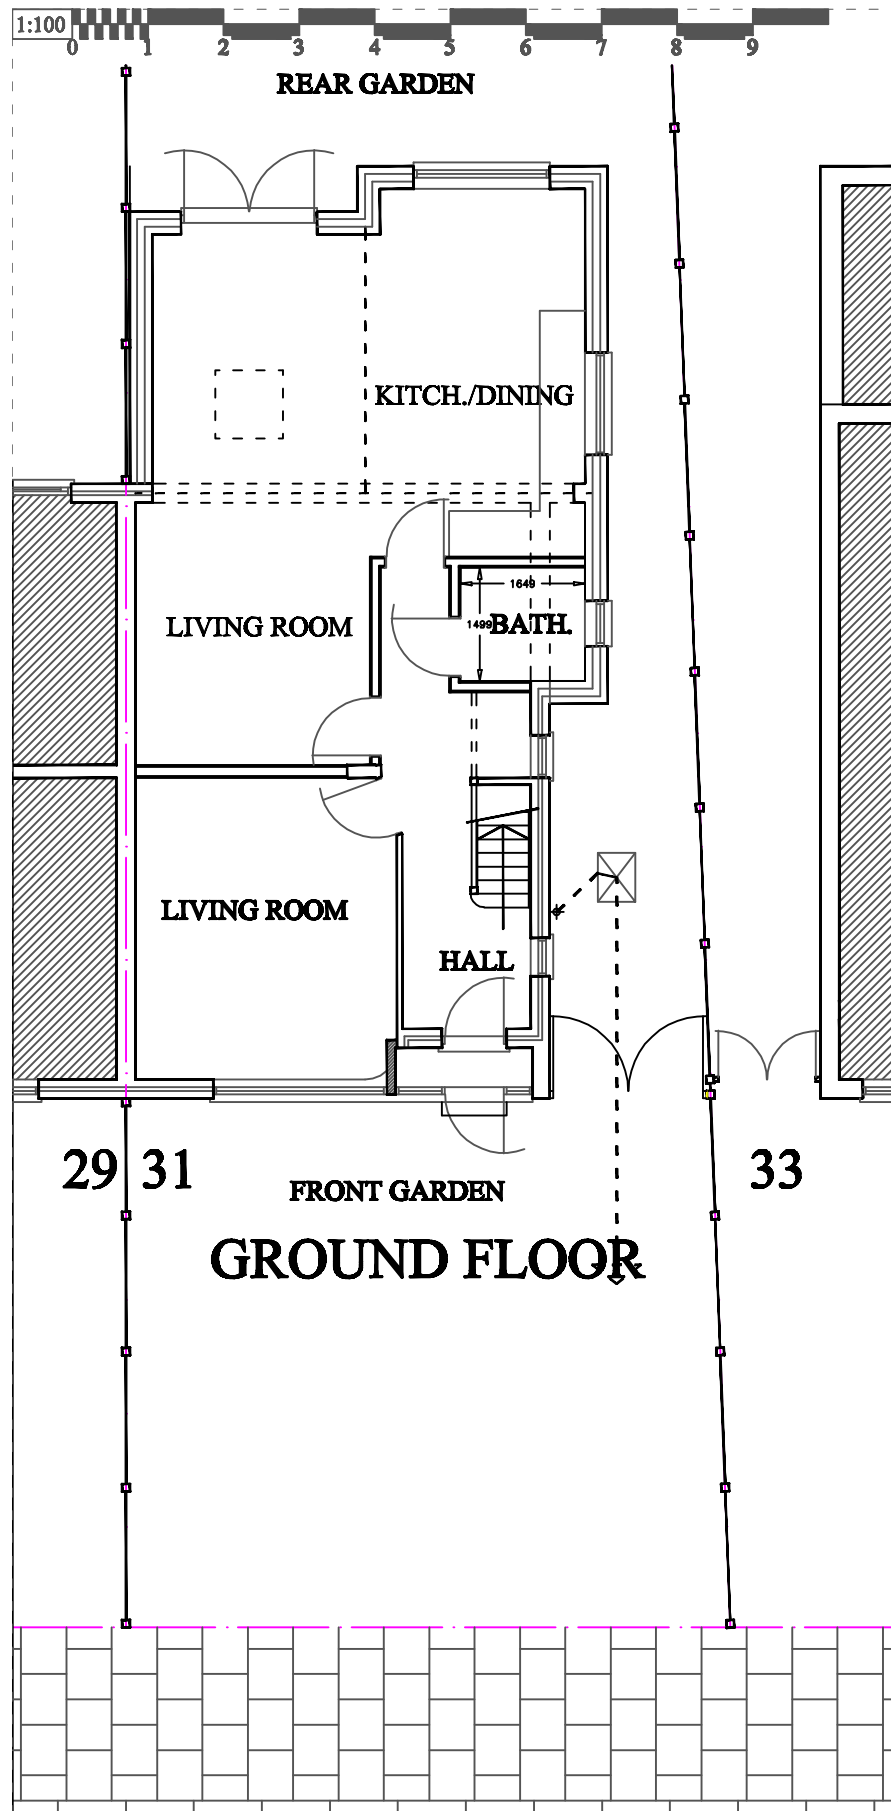

© 2021 B. L. BHARADIA, BSc(Arch), M.A.Arch., 17 POPE CLOSE, FELTHAM, MIDDLESEX TW14 9PQ. bharadia.bharat@yahoo.co.uk tel; 07913 536633tel		
PROJECT 31 SPENCER AVENUE, HAYES UB4 0QX.		
DRAWING TITLE PROPOSED PLANS		
STATUS PLANNING		
SCALES 1:100, 200 @ A3	BY BB	
DATE 10.08.2021	CHECKED BY BB	
DRAWING NO. 2021(AR)70-03	REV. --	