


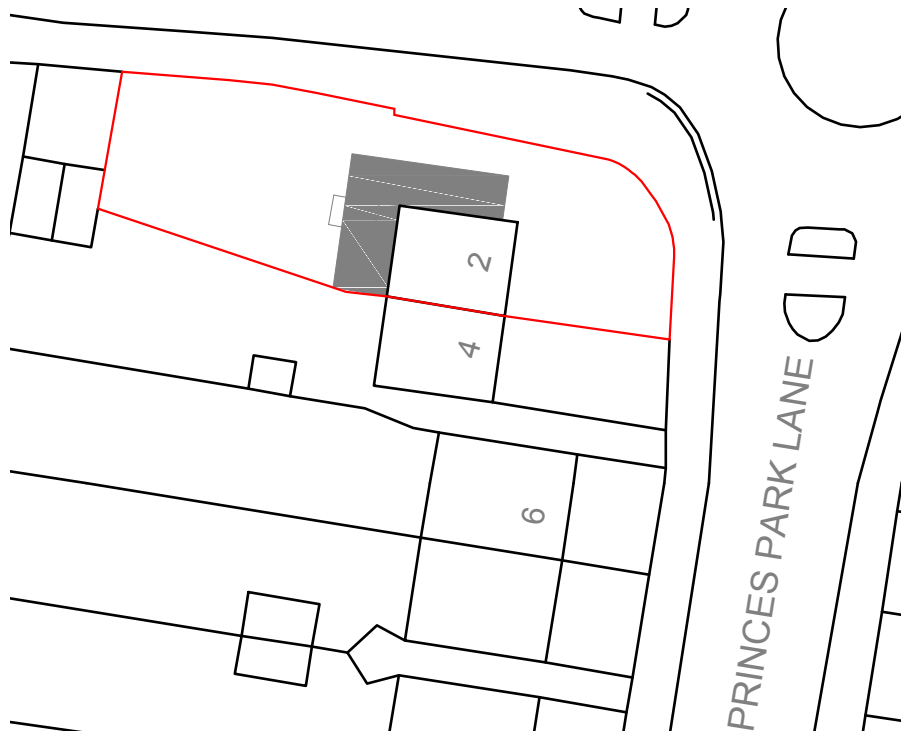
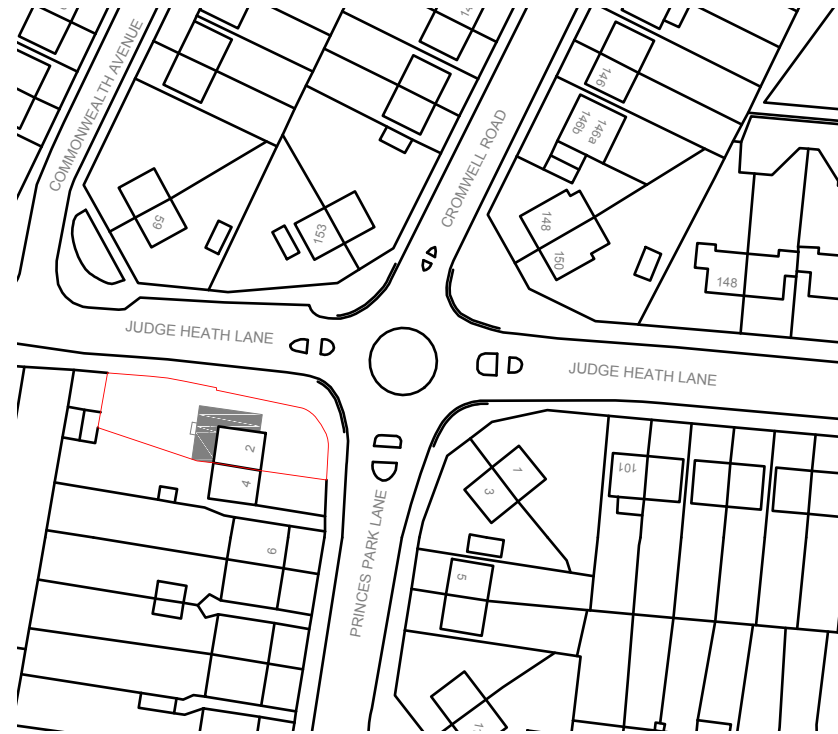


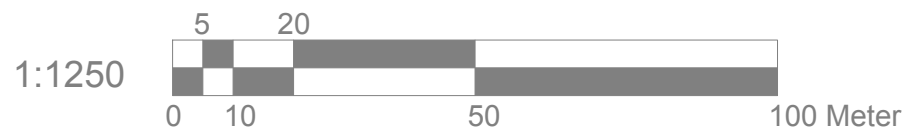


BLOCK PLAN 1:500

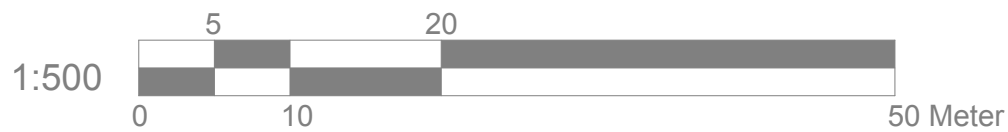

LOCATION PLAN 1:1250

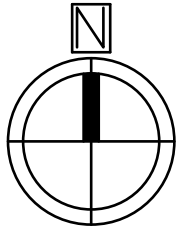

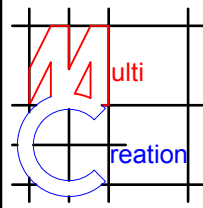	Project:	Title:	Scale: 1:500/1250 @ A4
	2 Princes Park Lane	Block plan	Date: Feb 2021
	Hayes	Location plan	Drawing No.:
	UB3 1JS		3478/HH-01/SP
			Revision
239 Western Road, Southall, Middx, UB2 5HS Tel: 020 8571 1369 info@multicreation.co.uk			