



Location Plan - 42 Windermere Ave

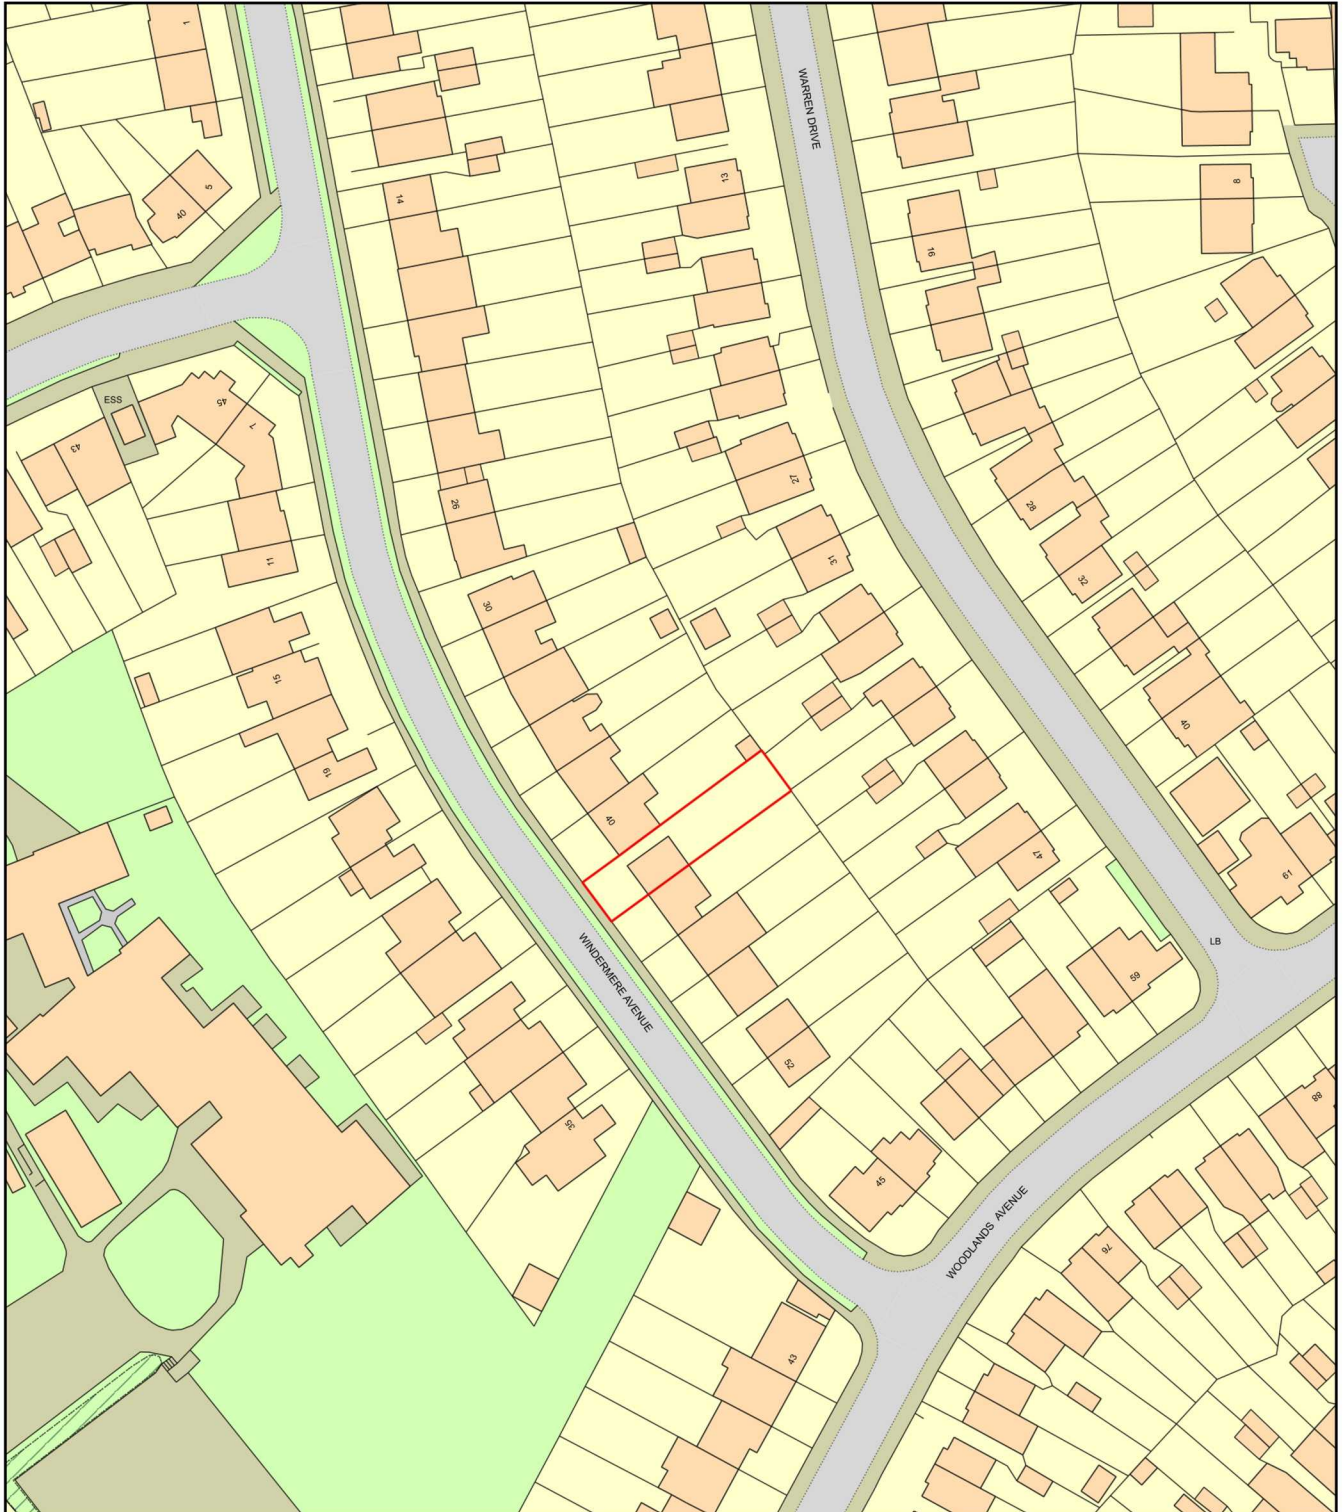

0 50
Metres

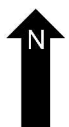

Plan Produced for: Dharmesh Maisuria

Date Produced: 11 Mar 2021

Plan Reference Number: TQRQM21070105543901

Scale: 1:1250 @ A4