


proposed location of new bin cage. bins to be collected by Biffa or other collection company

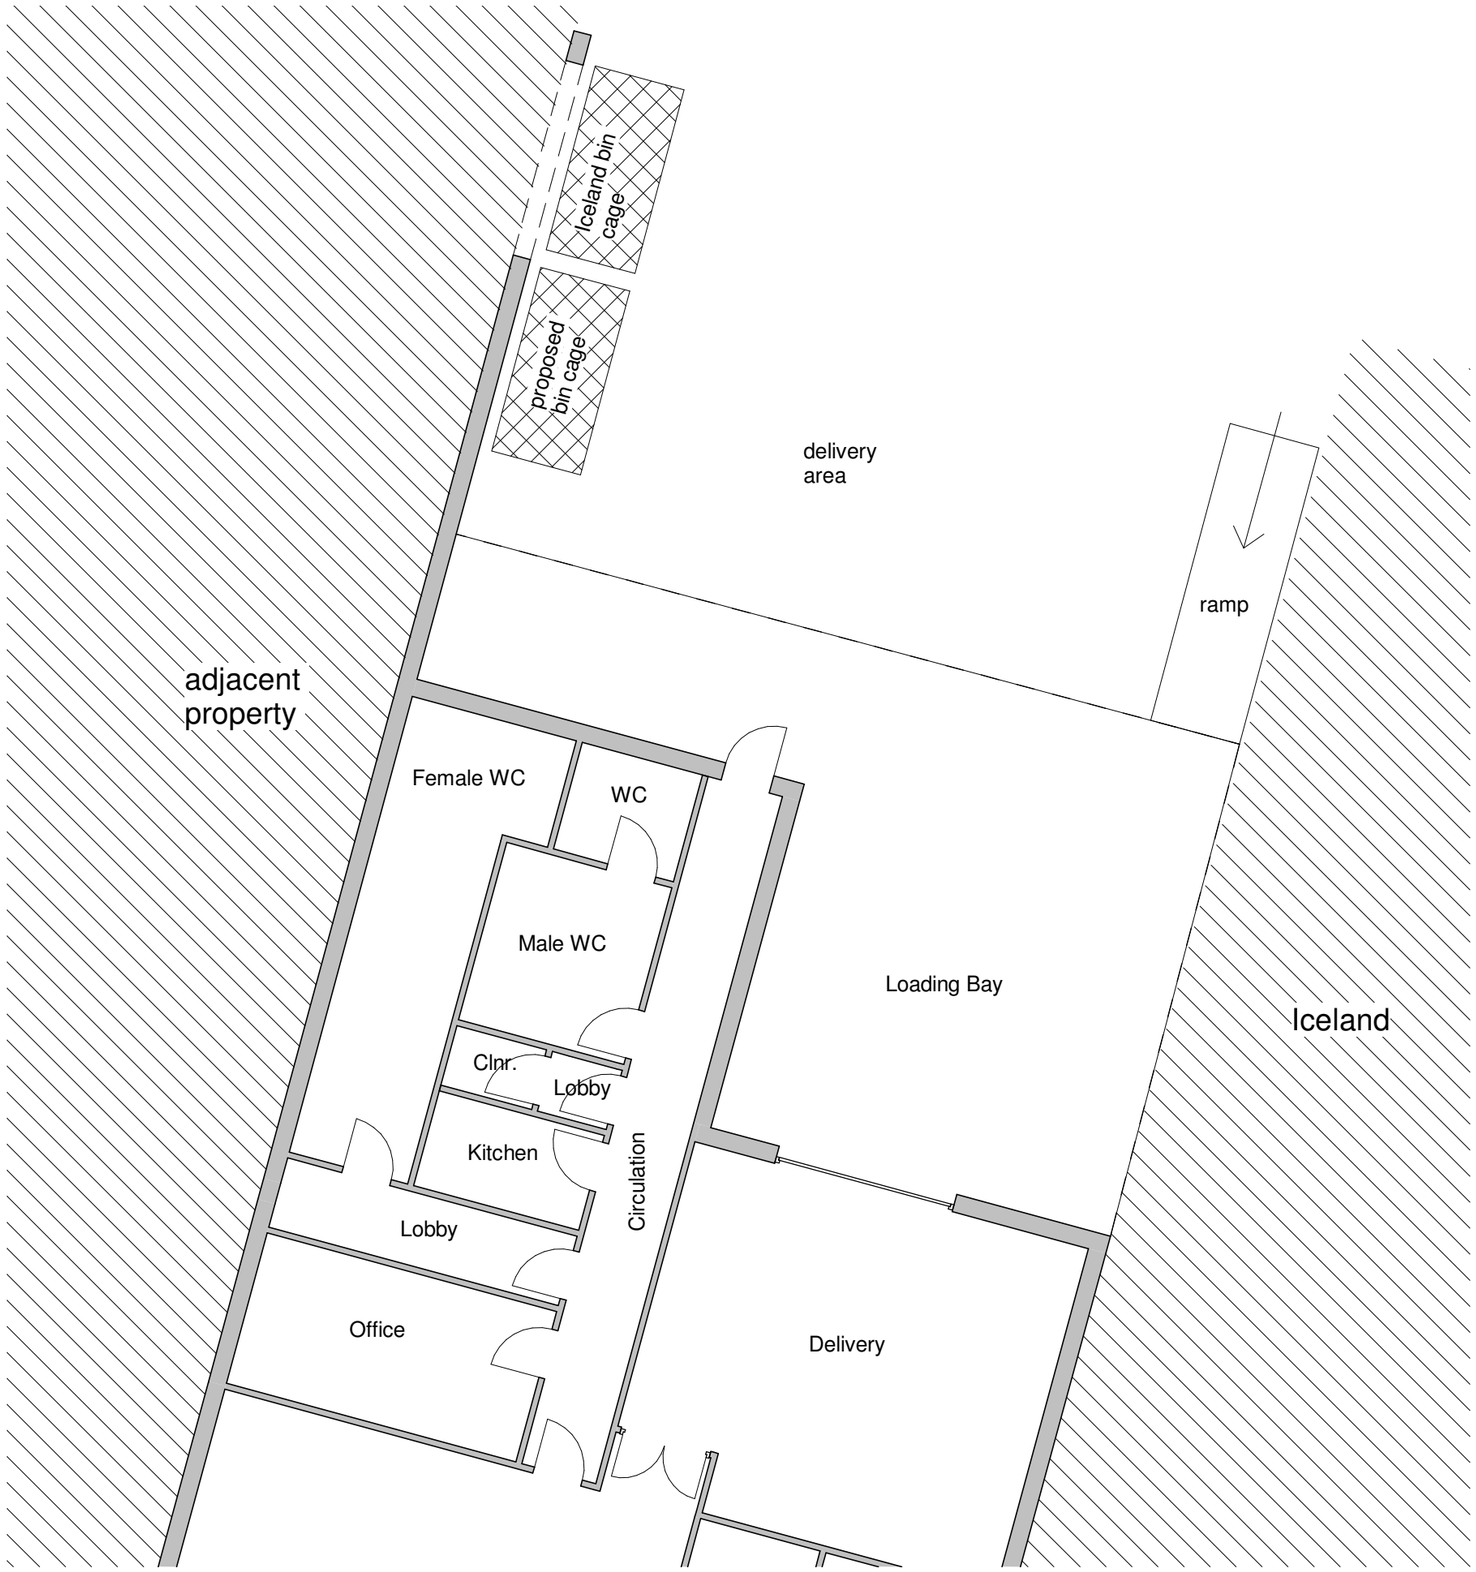

proposed location of new bin cage



proposed location of new bin cage



Rev. No.	Description	Date

JAINTI ARCHITECTS
15 ARGYLL AVENUE SOUTHALL UB1 3AS
jaintiarchitects@gmail.com m:07701060633

- **Project:** Subdivision of existing retail unit to create two retail units for Class E use, including alterations to shop front
- **Address:** 27-37 (formerly Argos) Station Road, Hayes UB3 4DX
- **Client:** Balraj Dhaliwal
- **Title:** Refuse and Recycle Facilities Details
- **Project No:** 21P0511-006 • **Drg No:** 2106-A-102 • **Rev:**
- **Scale:** 1 : 100 @A3 • **Date:** 02/2022