


A4
Scale 1:50
(mm)

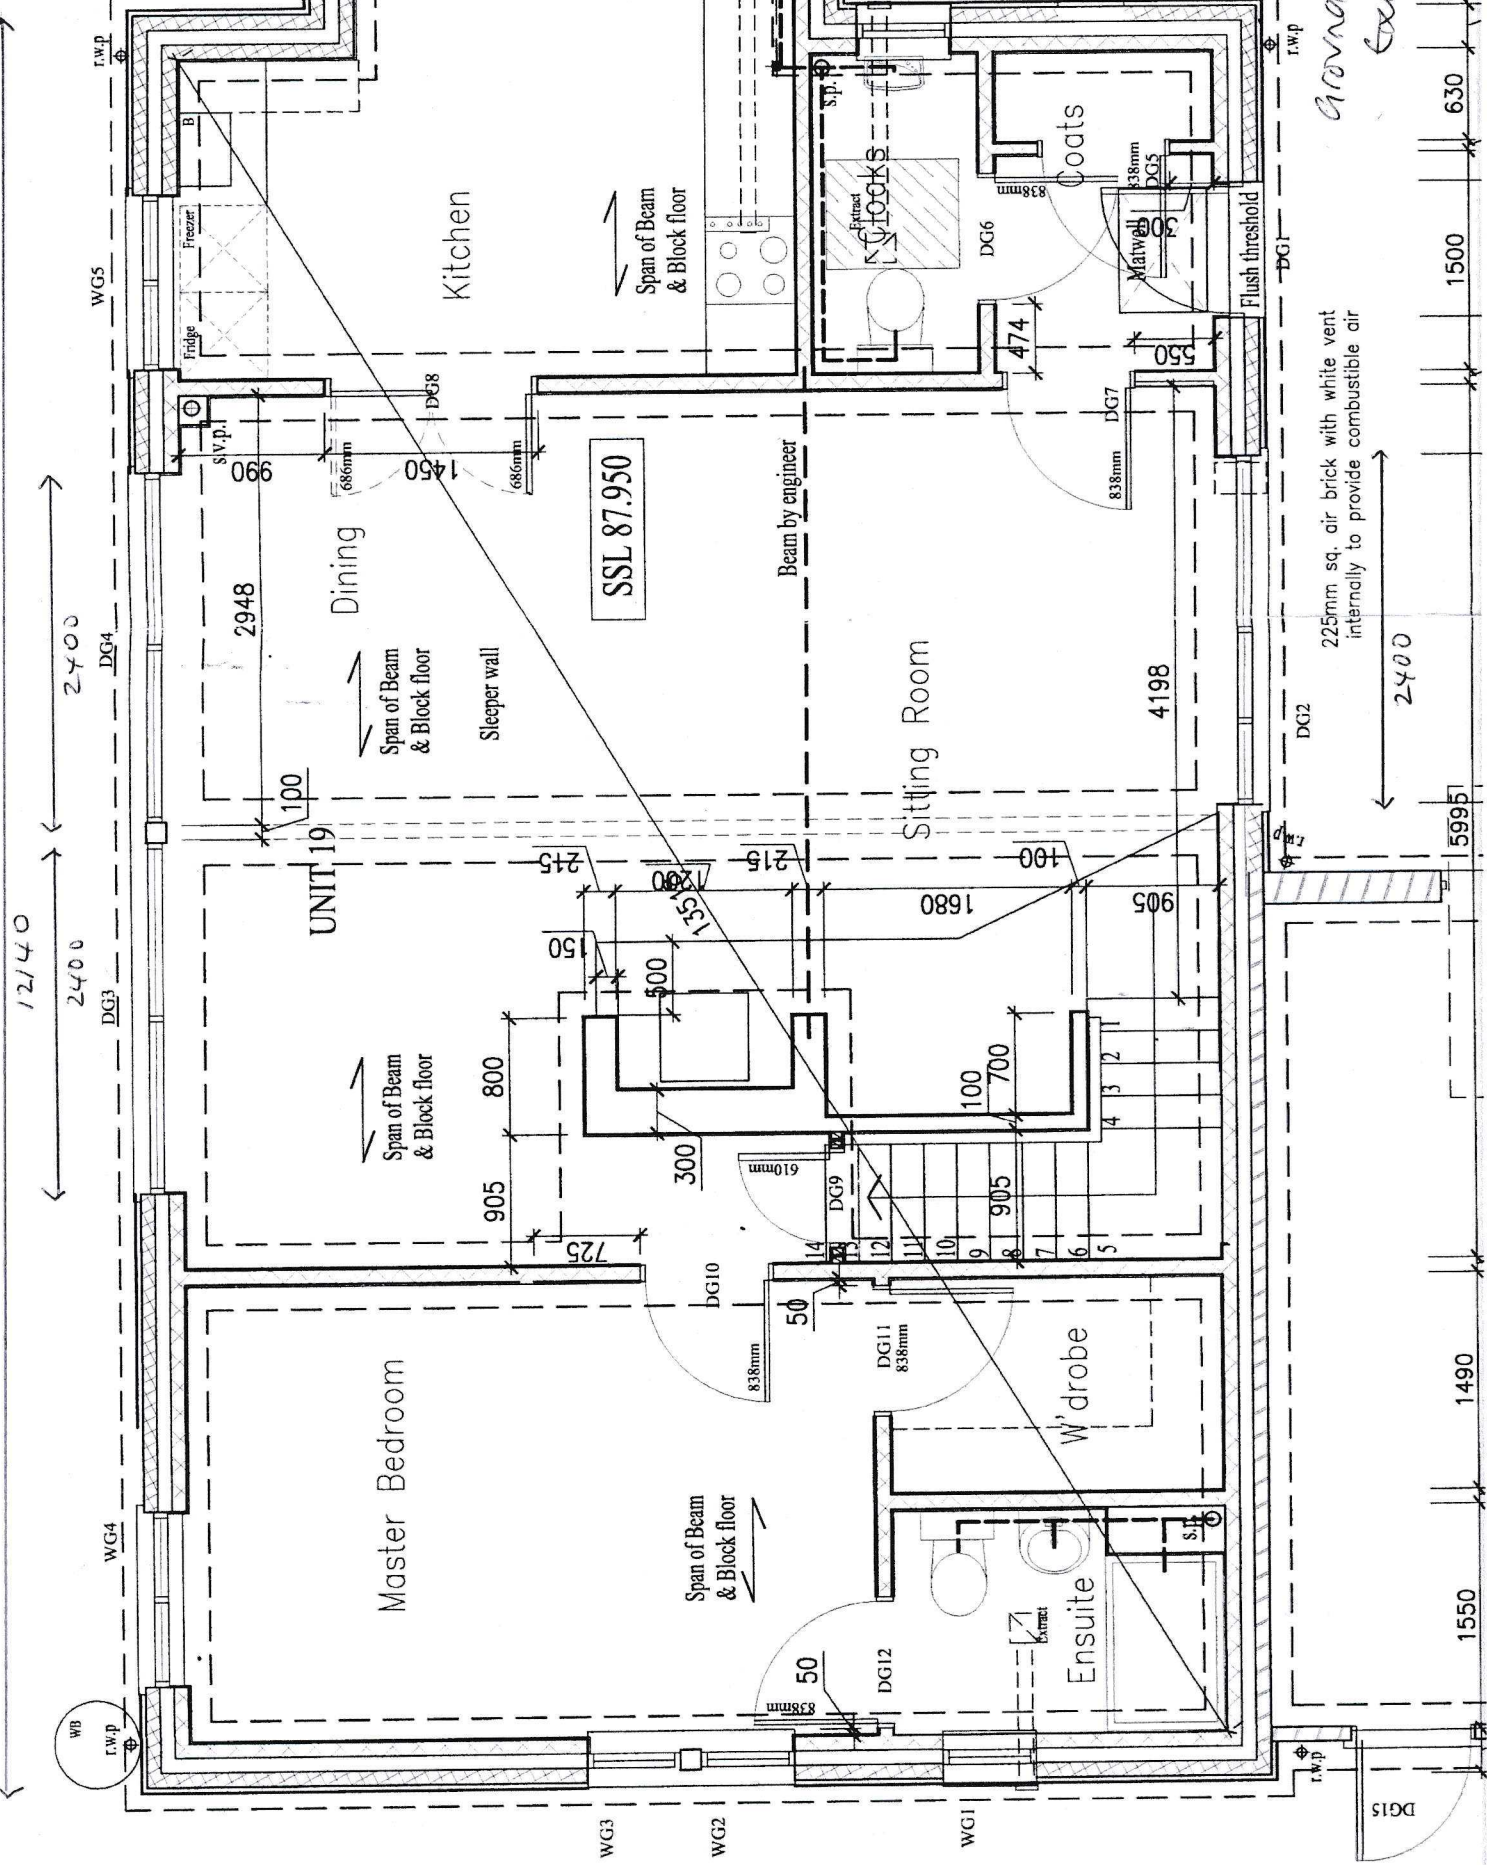

Ground Floor
Existing

225mm sq. air brick with white vent internally to provide combustible air