


A4
Scale 1:50
(mm)

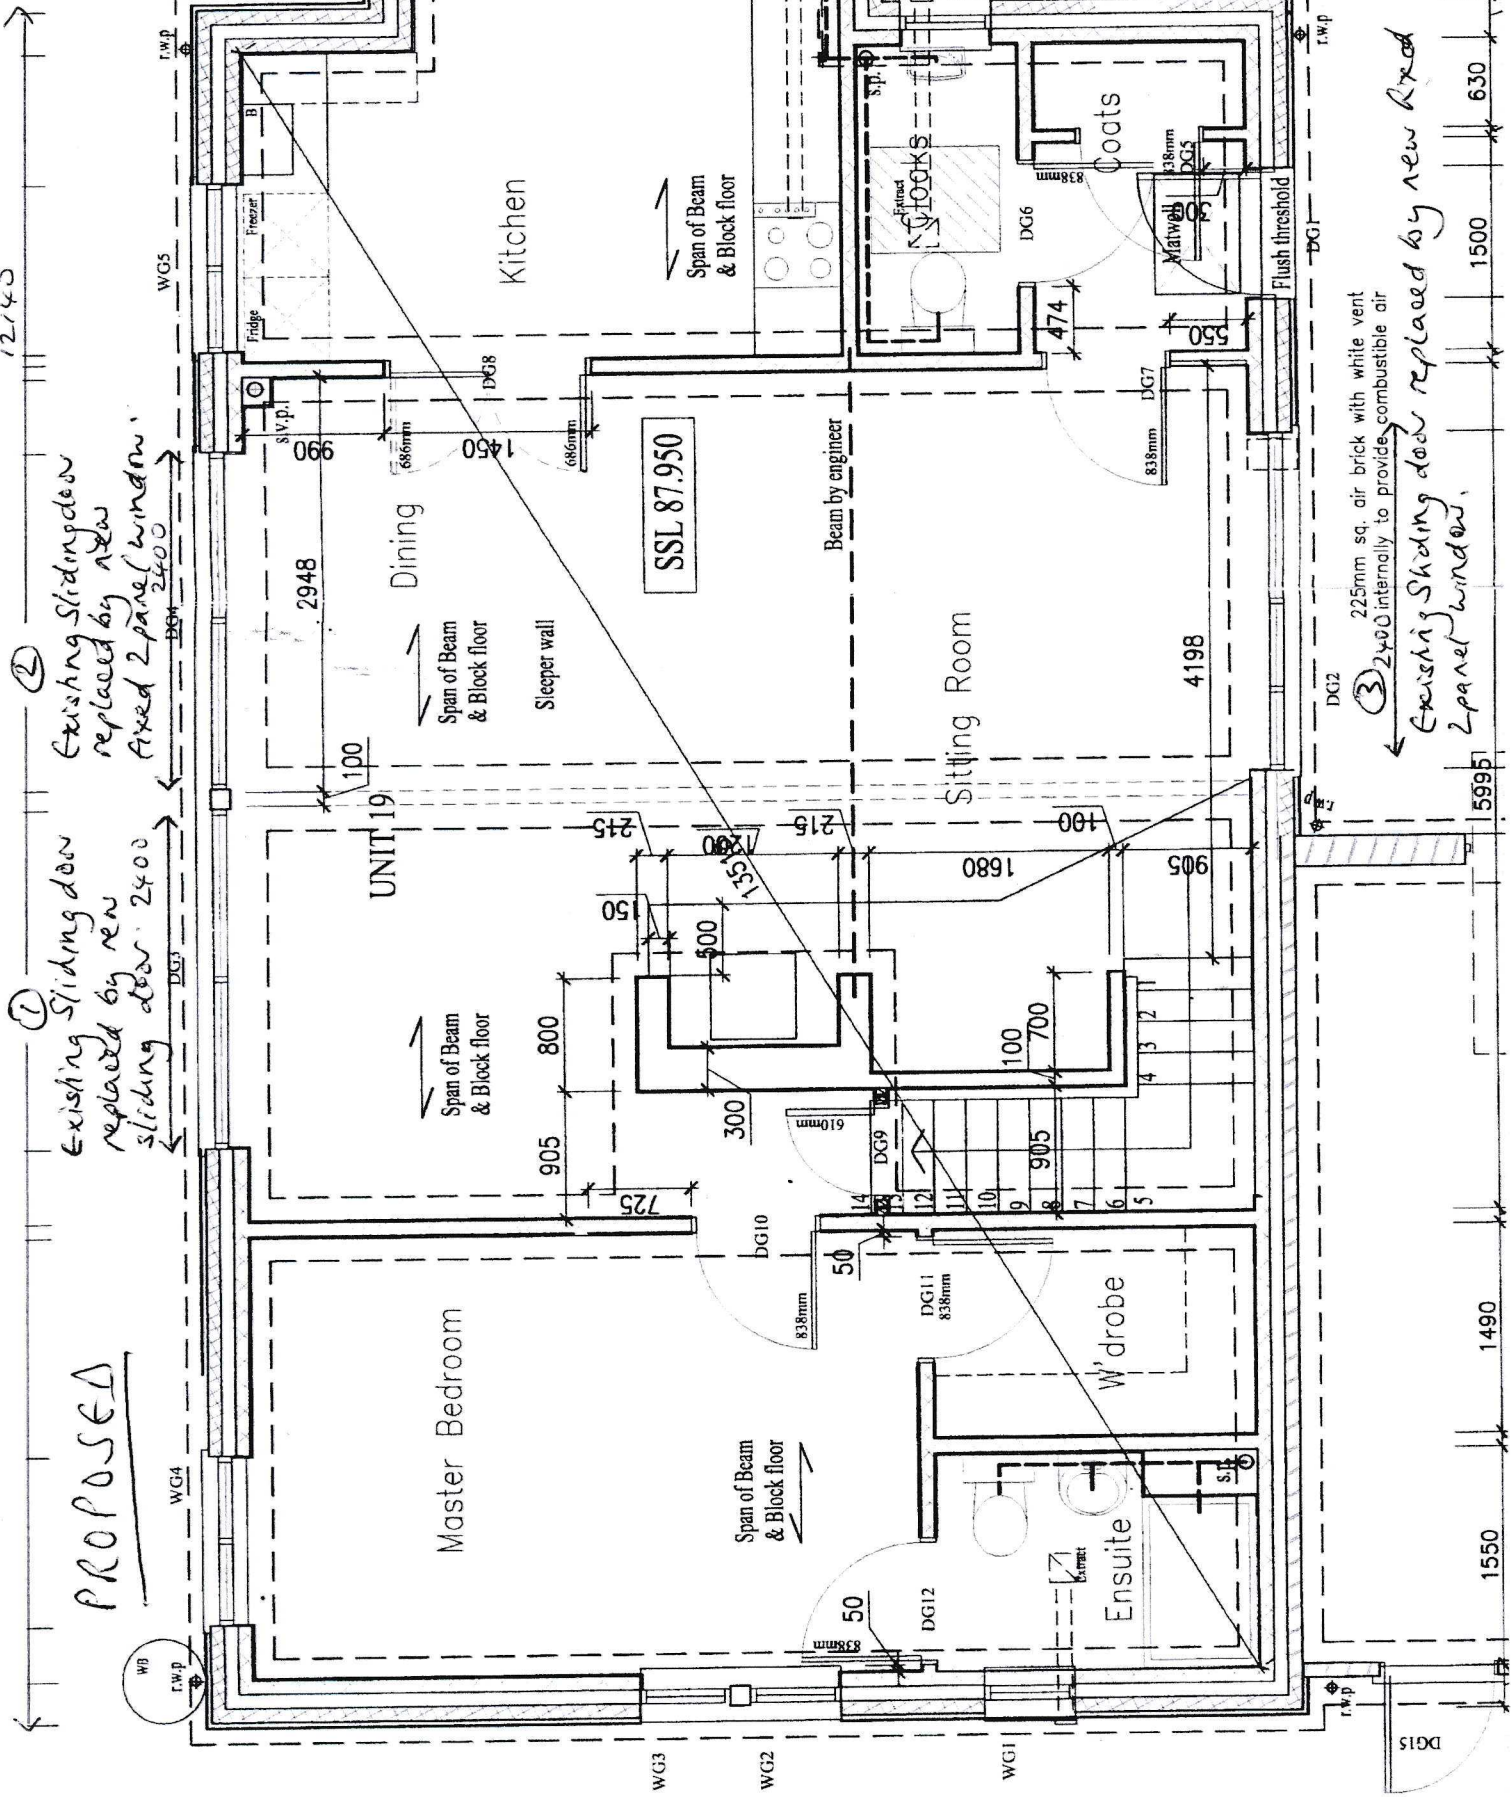

① Existing Sliding door replaced by new sliding door 2400

② Existing Sliding door replaced by new fixed 2 panel window 2400

PROPOSED

③ 225mm sq. air brick with white vent 2400 internally to provide combustible air

Existing Sliding door replaced by new fixed 2 panel window

Grand Flow proposed