


PROPOSED

A4
Scale 1:55
(mm)

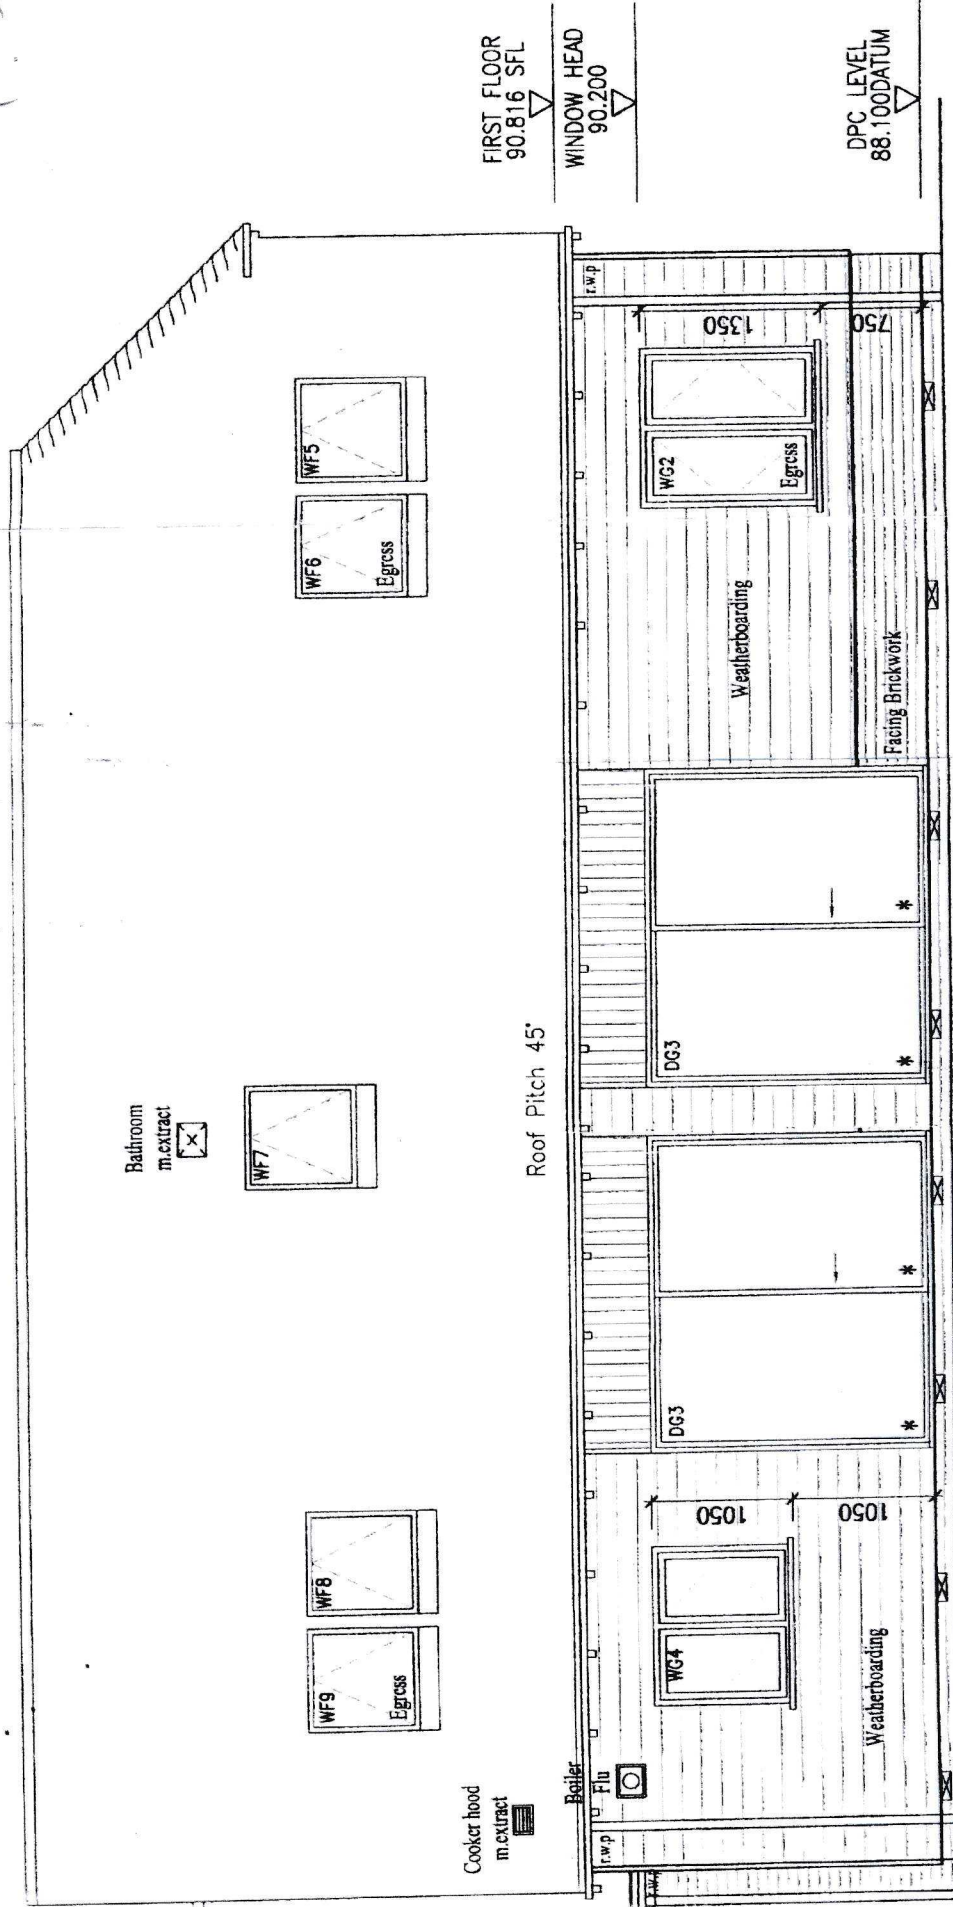

Rear
Elevation
(proposed)

② * = Toughened safety glass 2400
Existing sliding door replaced by new fixed 2 panel window.

① * = Toughened safety glass 2400
Existing sliding door replaced by new sliding door.

12140