


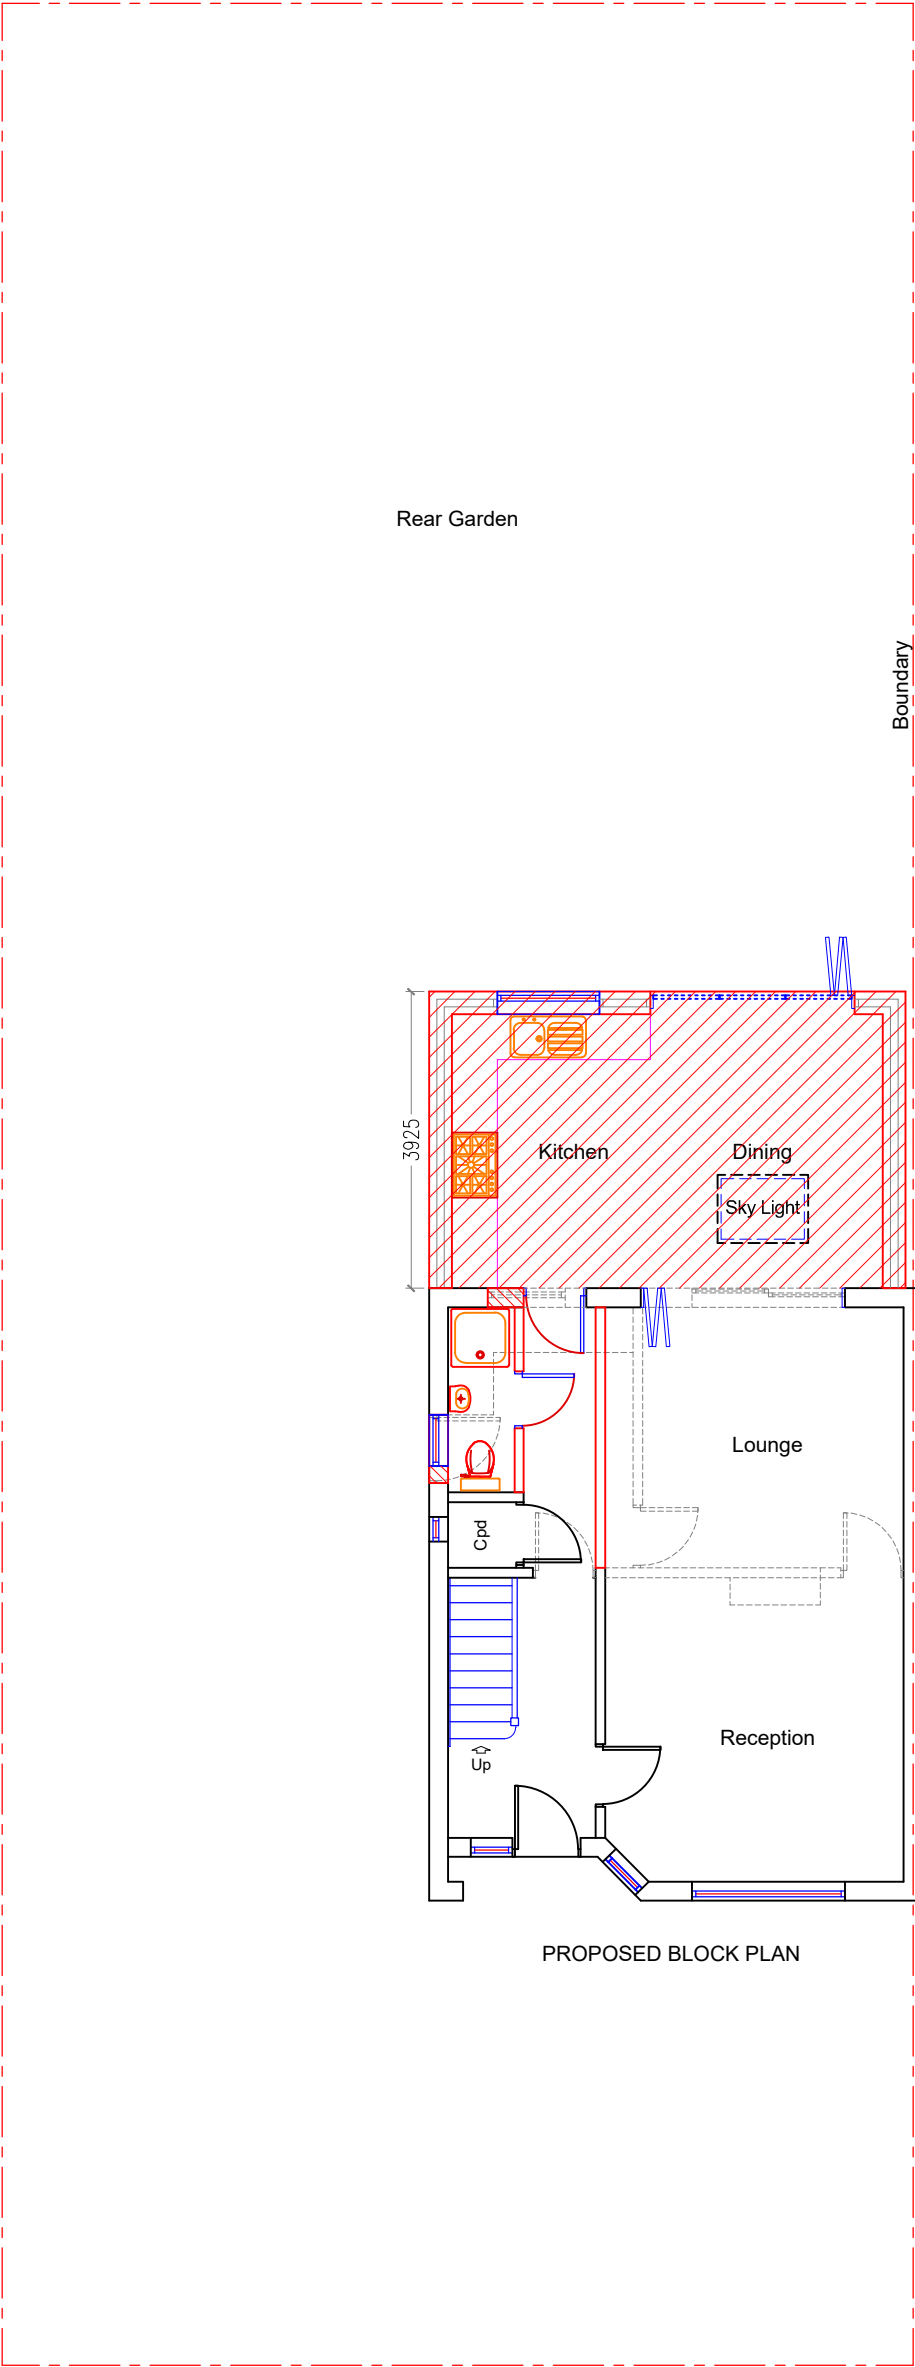

PROPOSED EXTENSION

PROPOSED BLOCK PLAN



Client MRS FAUZIA BUTT.		Site 27 DEANE AVENUE, RUISLIP, HILLINGDON, HA4 6SP.		
Project ERECTION OF SINGLE STOREY REAR EXTENSION.		Title PROPOSED BLOCK PLAN.		
Scale 1:100 @ A3	Date 26/03/2021	Drawn by SSC	Drg. No 27DEANEAVE/PN2	Revision 0