
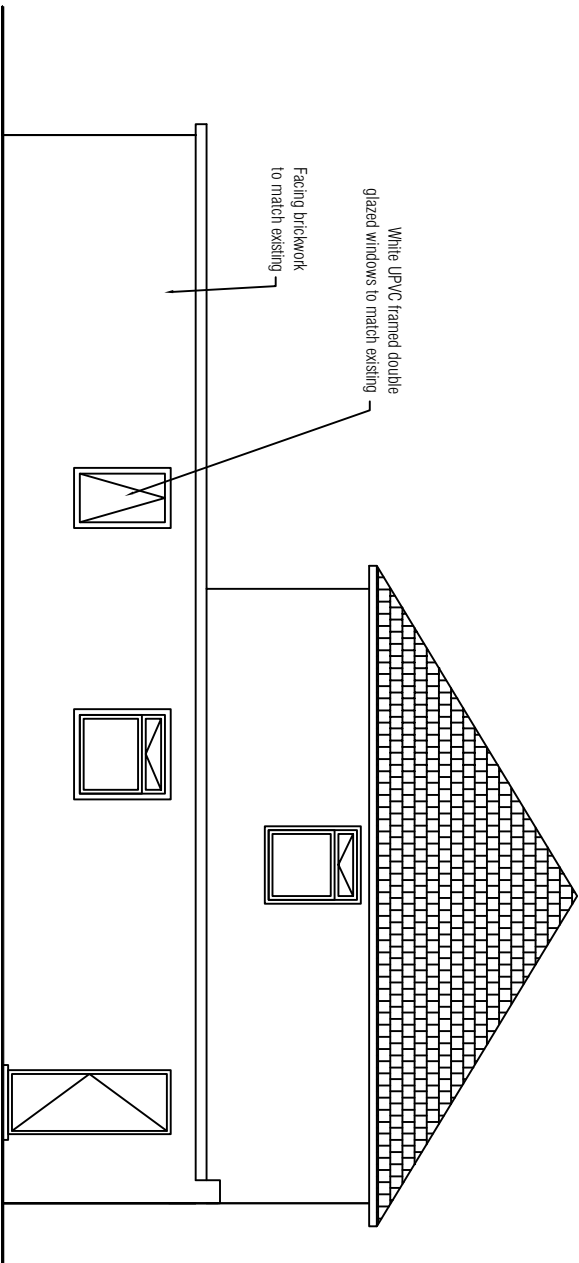
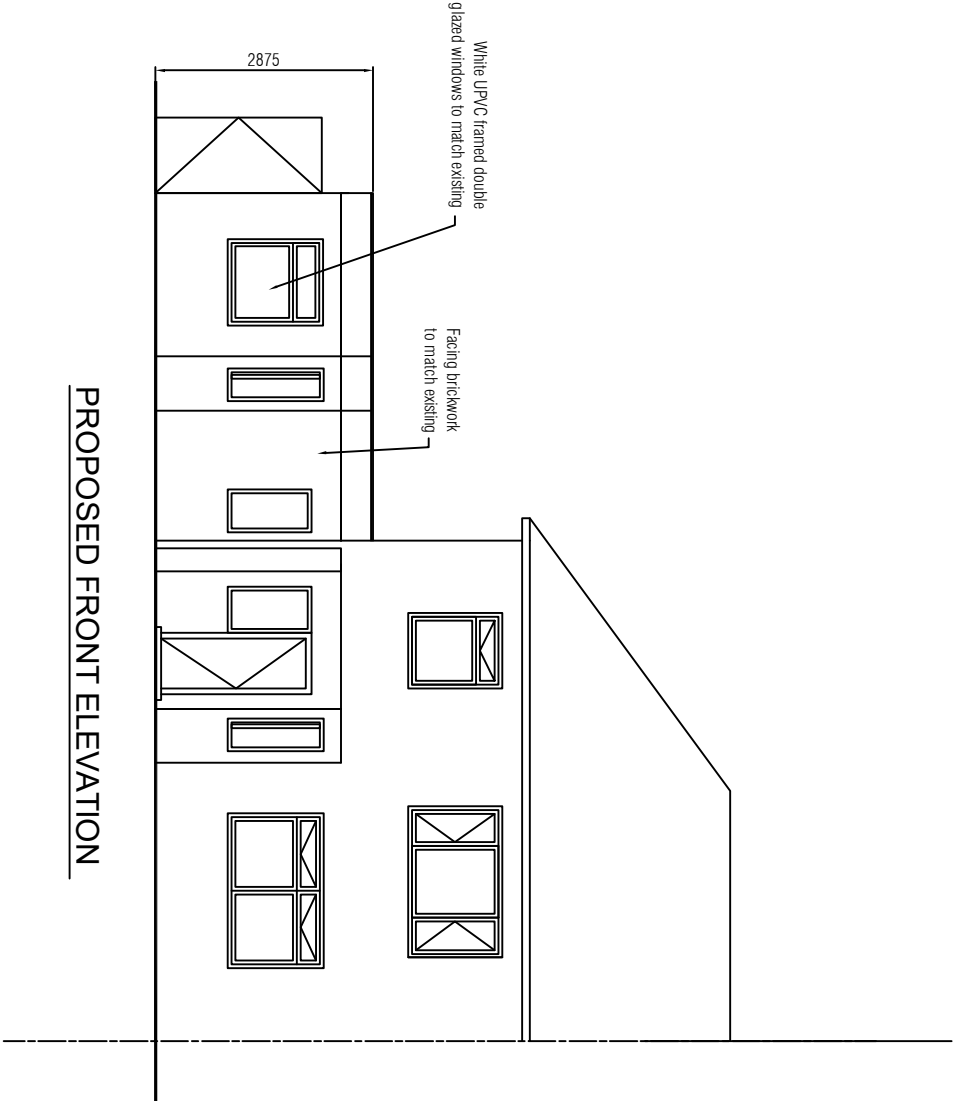
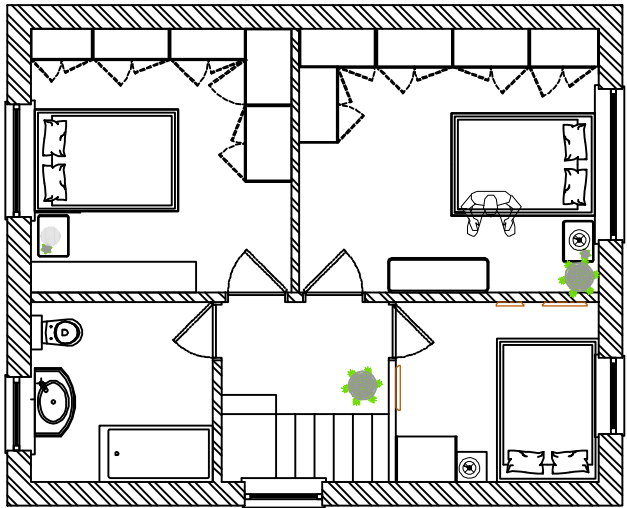
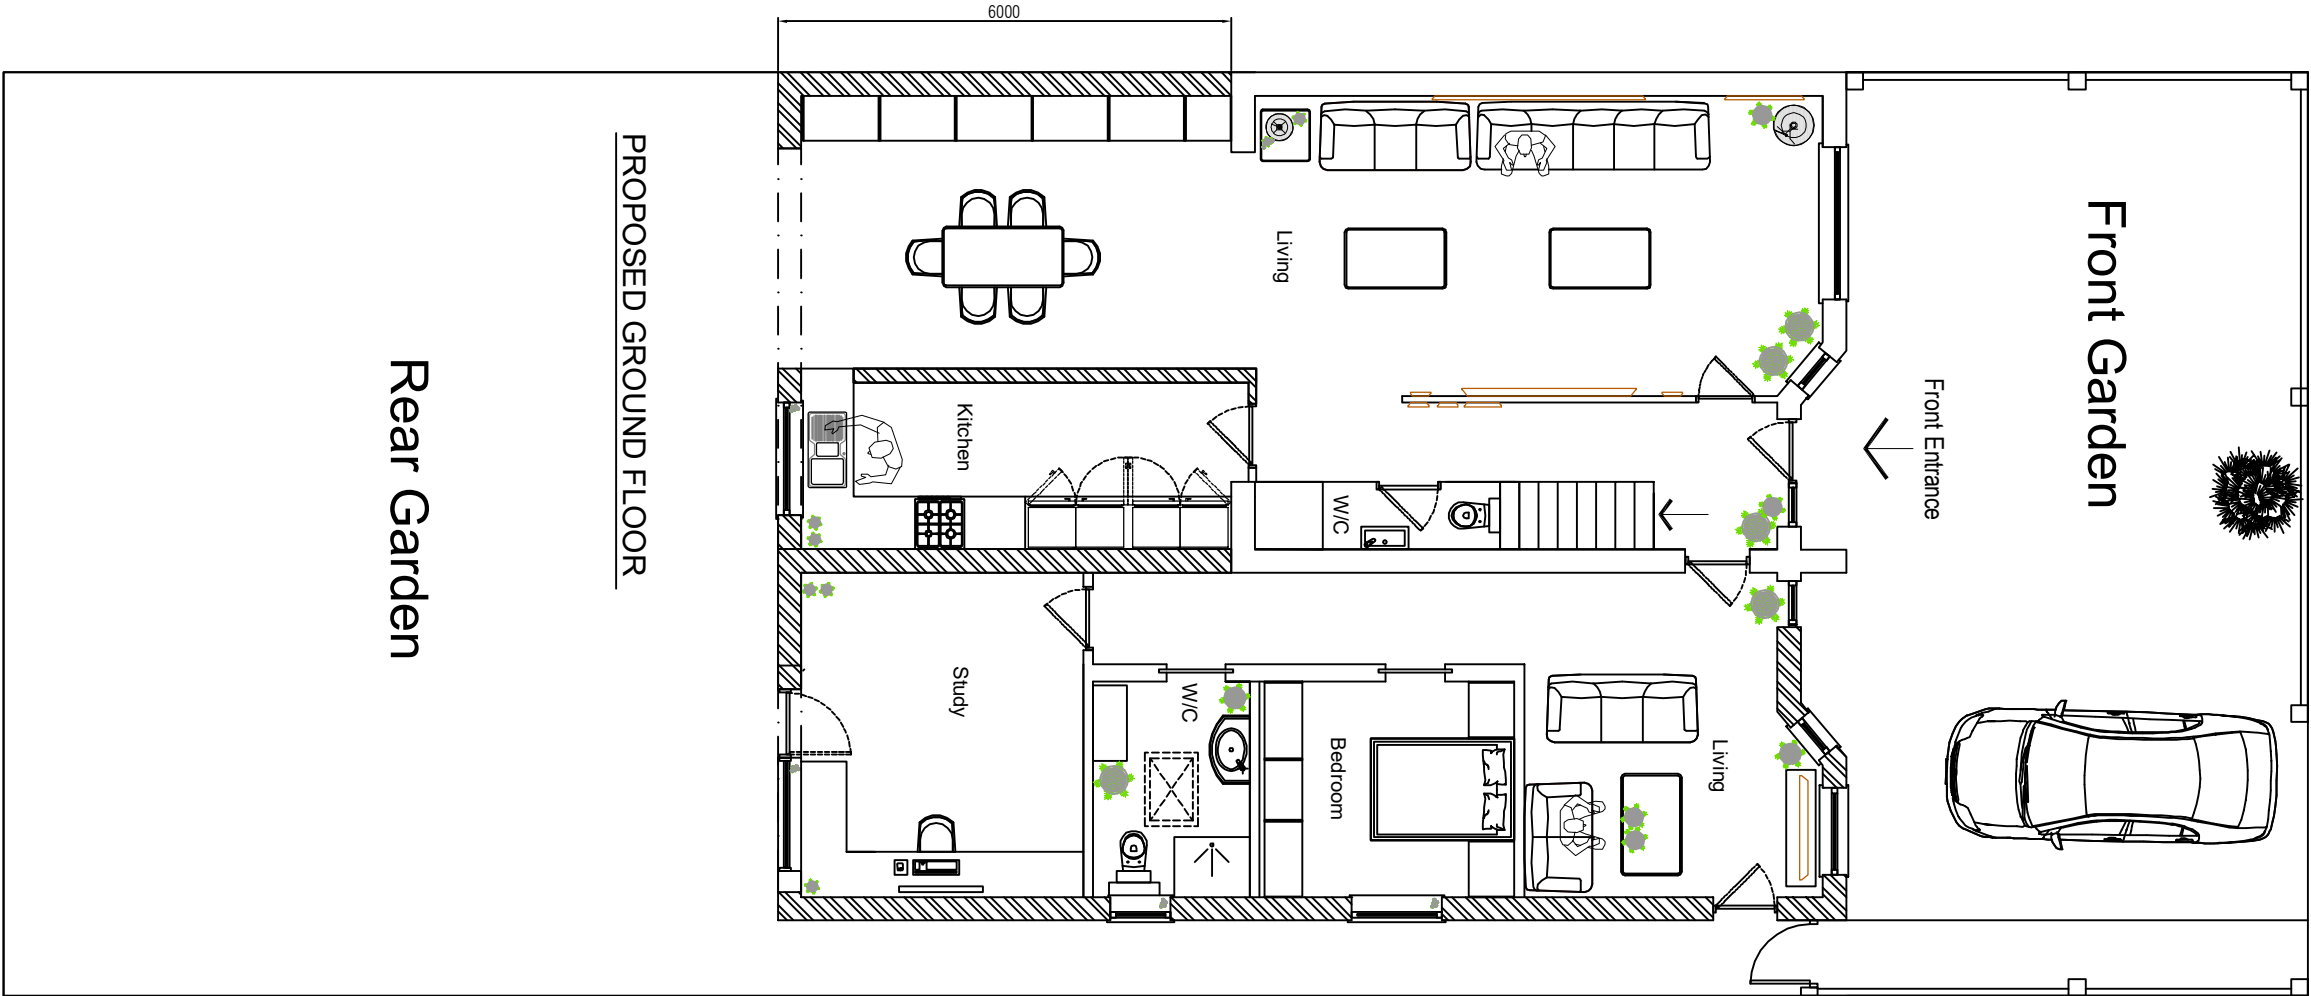


Scale bar (1:100)

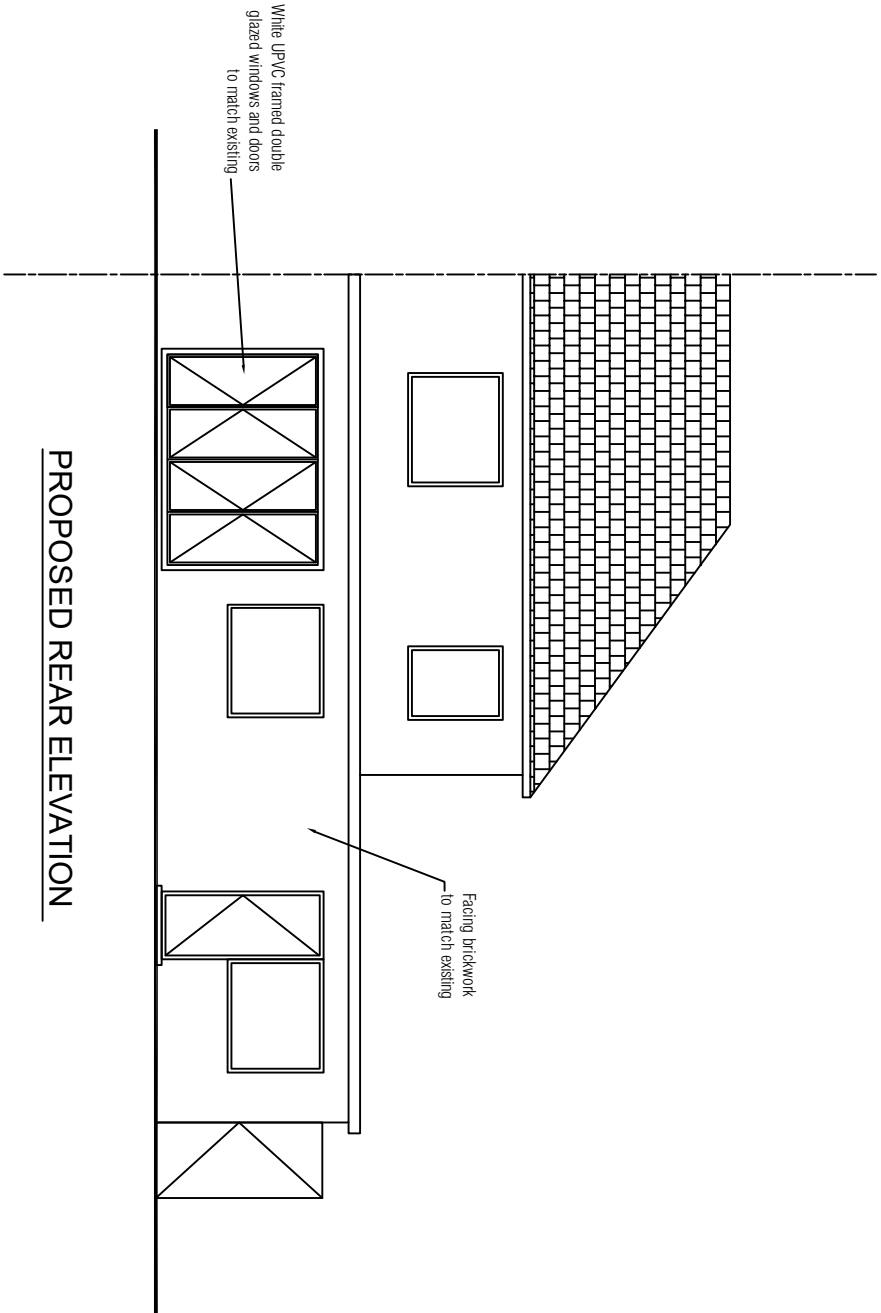

Notes:

Copyright of this drawing belongs to Gold Mount Estates

No copying is permitted without the written consent of the company.

Contractor to inform Gold Mount Estates of any discrepancies found on this drawing and obtain written consent for any subsequent variation.

No responsibility is accepted by Gold Mount Estates for any consequences arising from unintentional mistakes on this drawing.

Revision	Date	Description
GOLD MOUNT ESTATES		
DESIGN PART 1		
Buckley Square House		
Moulton W.J. & S.D.		
Name		
Asim Butt		
Site		
27 Deane Avenue		
South Ruislip HA4 6SP		
Title		
Proposed Plans and Elevations		
Scale	Date	
1:100	Oct. 2021	
Drawn by	Rev.	
27 DA PL02		