Notes

Demolition generally shown dotted

All new work generally shown shaded

RLA Roof light above

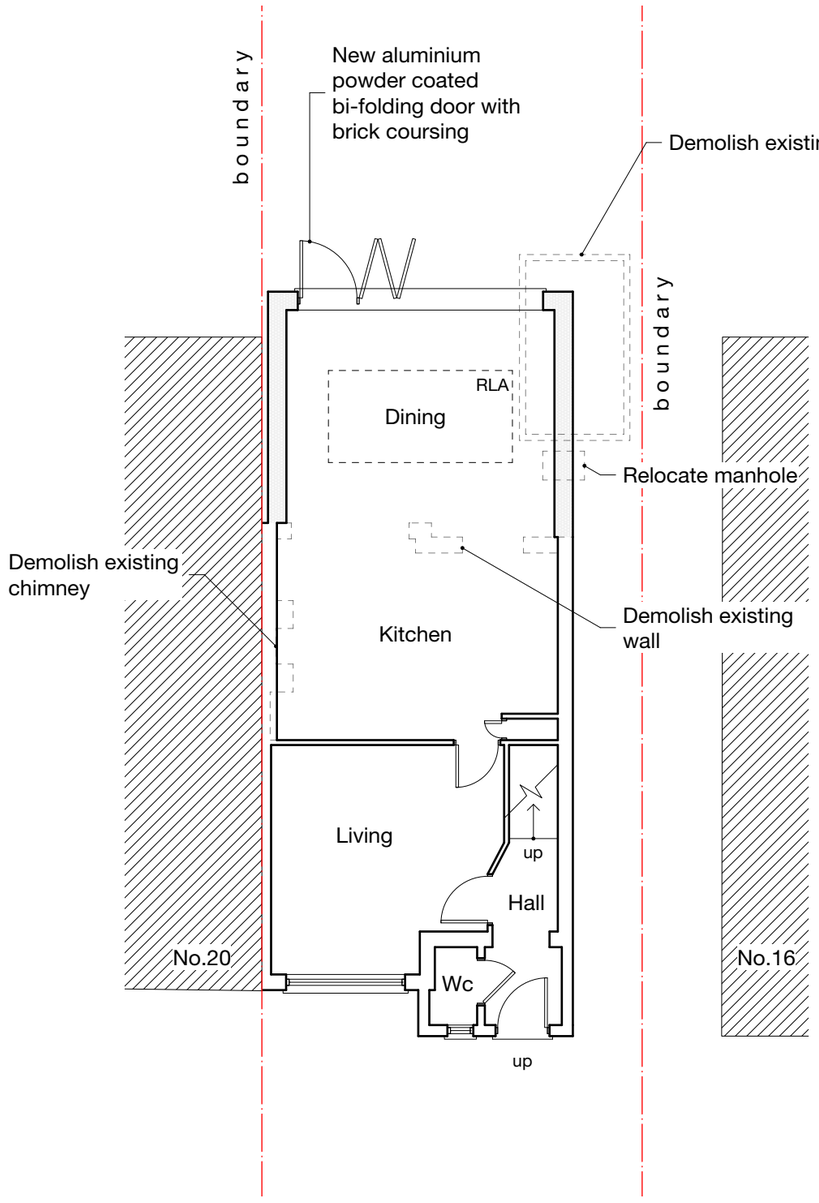

GROUND

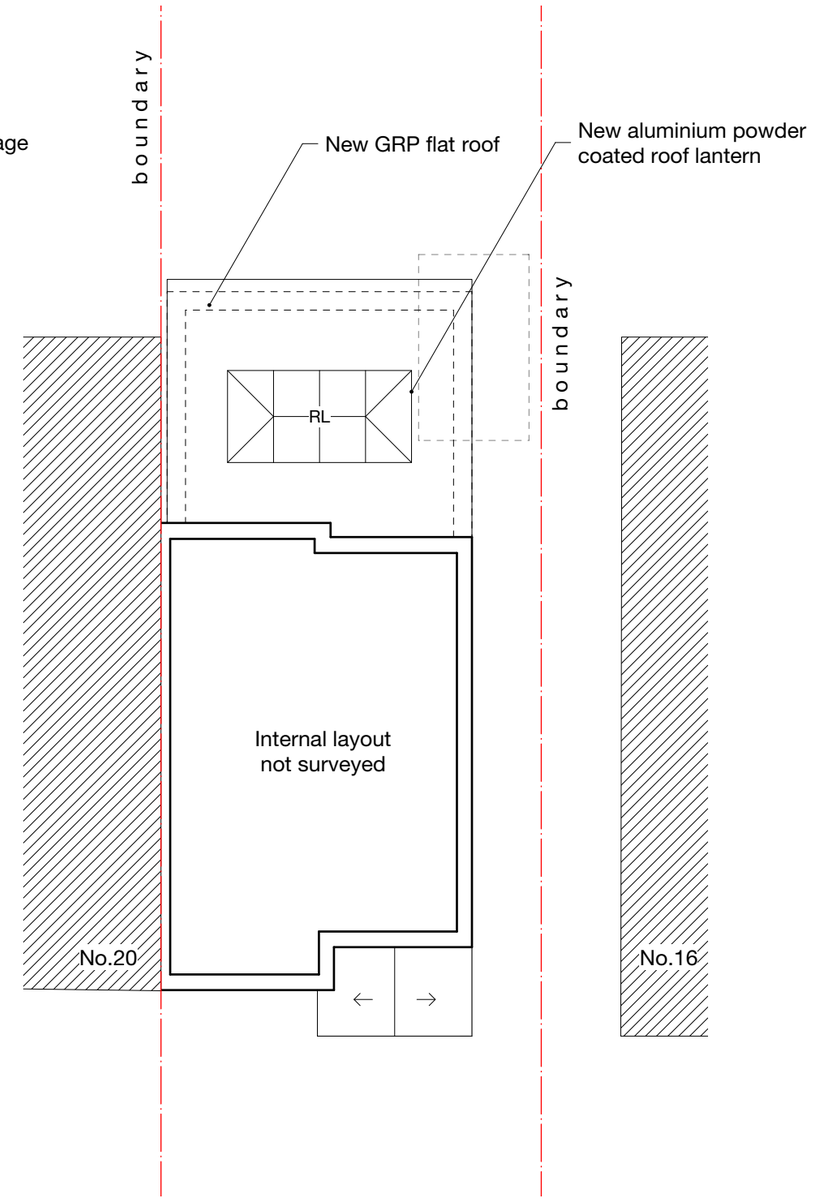

FIRST

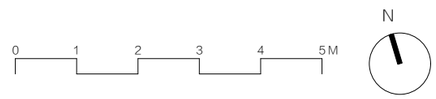

Revision notes

PRIOR APPROVAL

MASONWOOD DESIGN

www.masonwoodgroup.co.uk
gc@masonwoodgroup.co.uk
+44 7498 589399

client
Mr B Dhillon

project
18 Misbourne Road, Uxbridge UB10 0HN

drawing
PROPOSED PLANS

date	scale	project no
Mar. 2021	1.100 at A3	**2021.009**
work stage	drawing no	revision
3	**C01**	–

Notes

Demolition generally shown dotted

All new work generally shown shaded

RLA Roof light above

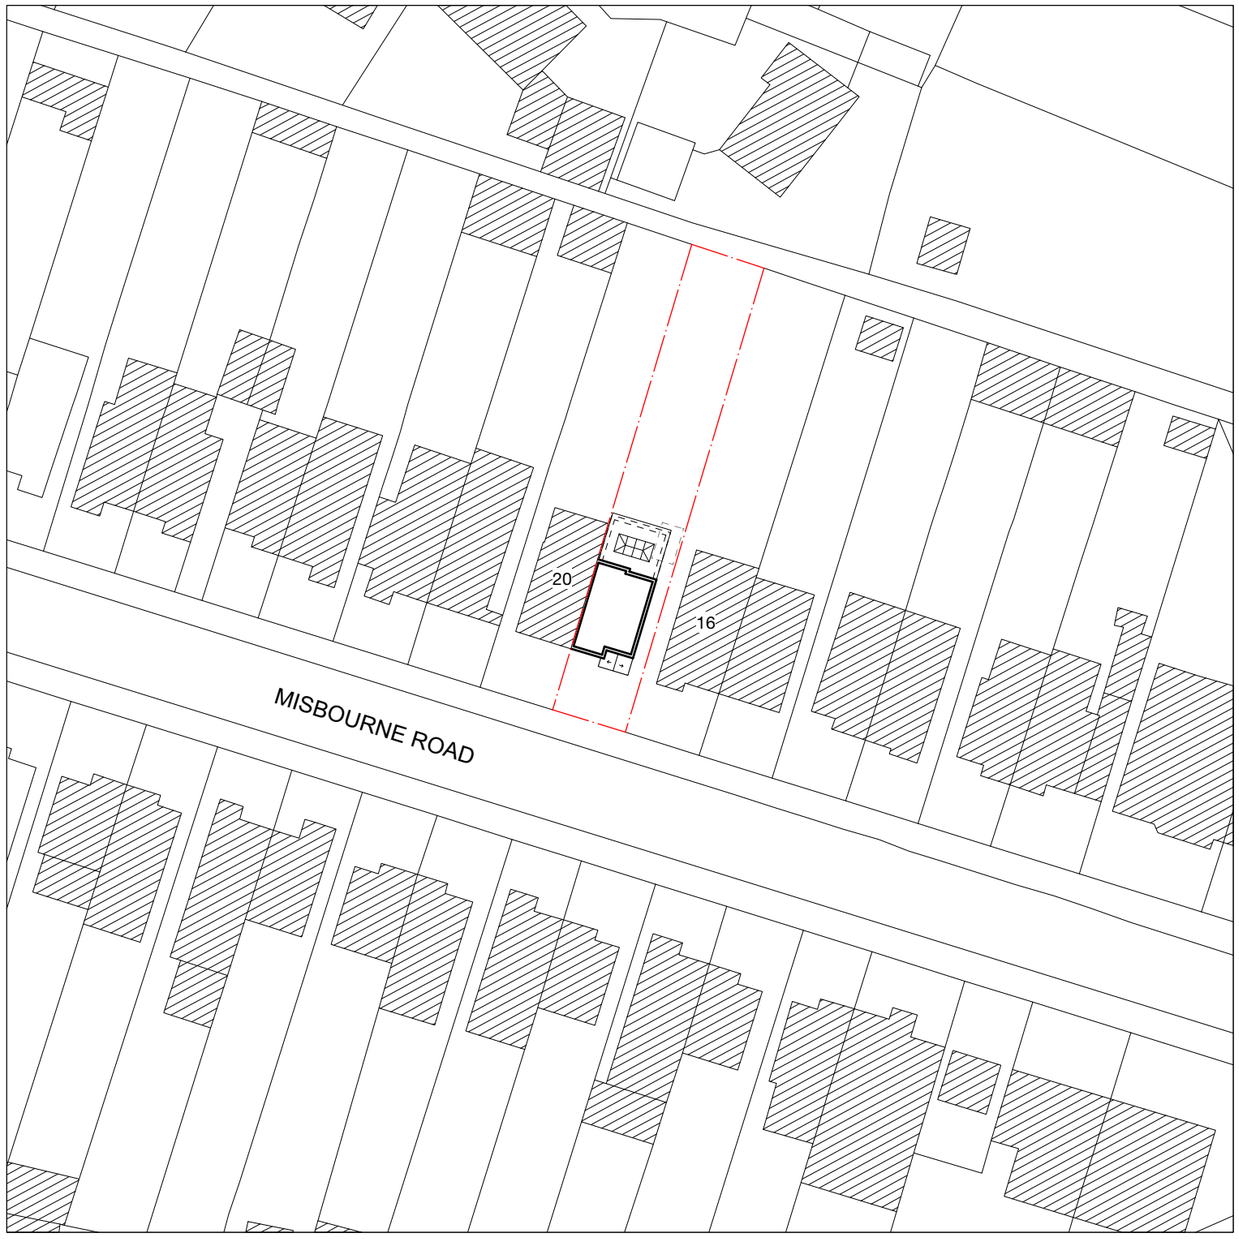

0 5 10 15 20 25 M

N

PRIOR APPROVAL

Revision notes

MASONWOOD DESIGN
www.masonwoodgroup.co.uk
gc@masonwoodgroup.co.uk
+44 7498 589399

client
Mr B Dhillon

project
18 Misbourne Road, Uxbridge UB10 0HN

drawing
PROPOSED SITE PLAN

date	scale	project no
Mar. 2021	1.500 at A3	**2021.009**
work stage	drawing no	revision
3	**C02**	–

Notes

Demolition generally shown dotted

All new work generally shown shaded

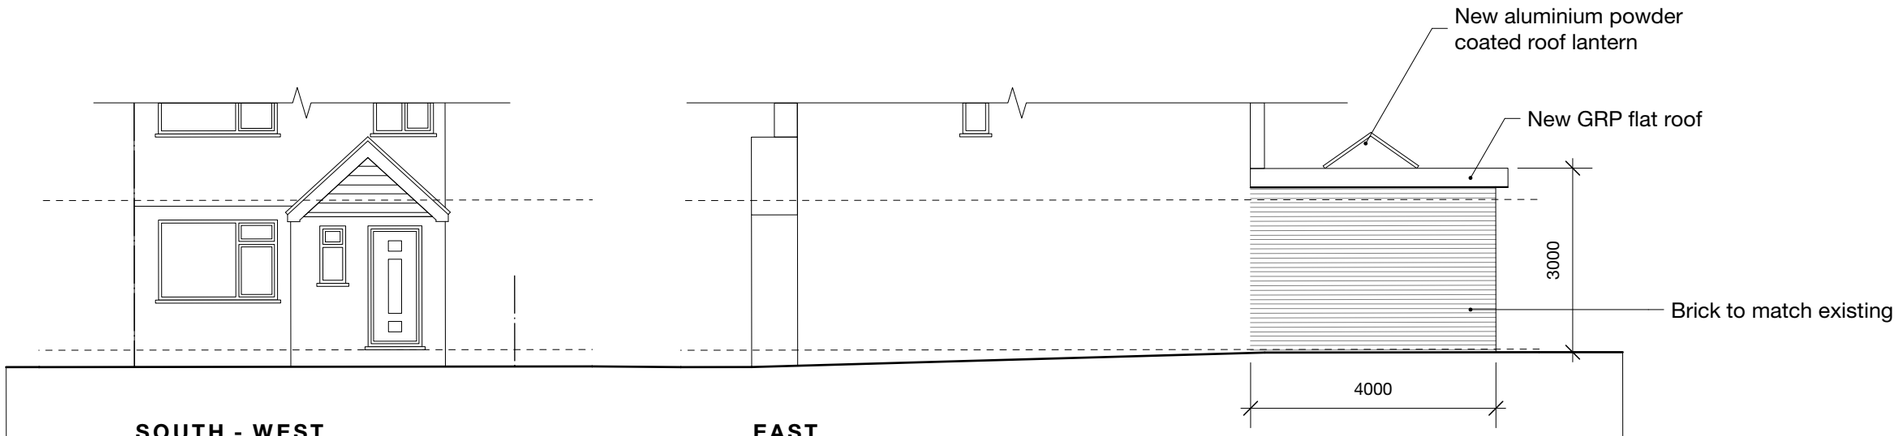

SOUTH - WEST
Front

EAST
Side

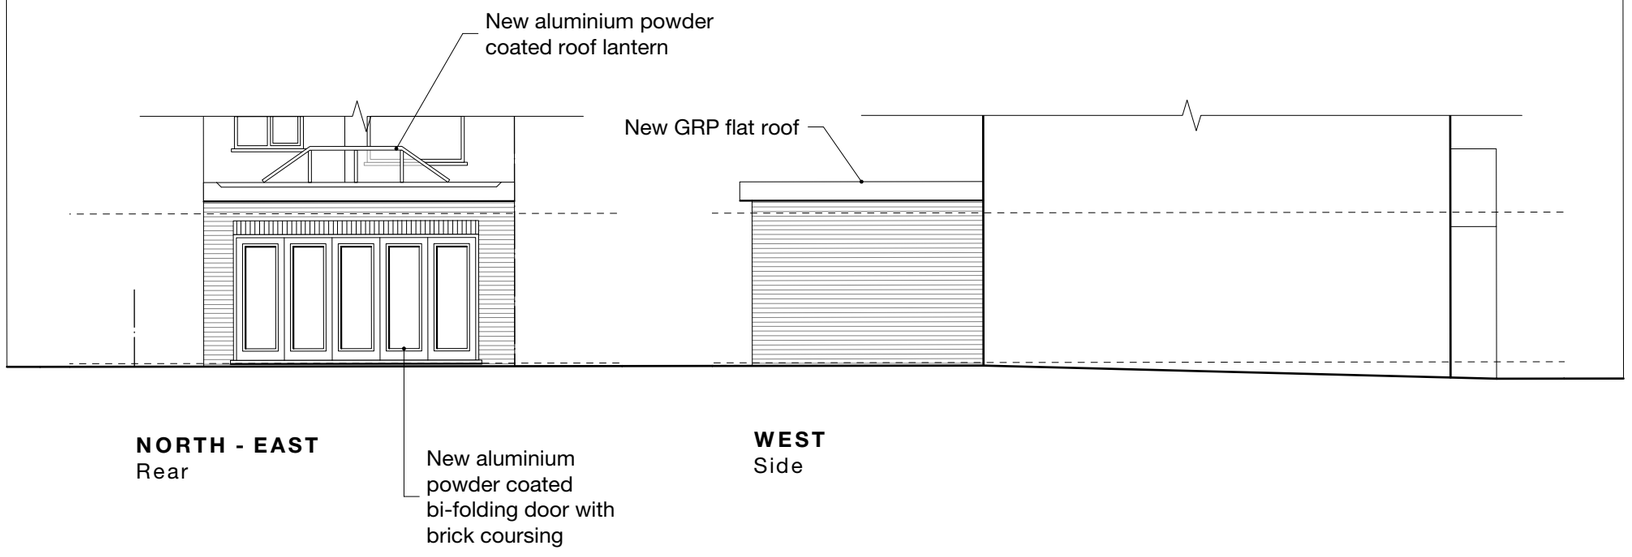

NORTH - EAST
Rear

WEST
Side

PRIOR APPROVAL

Revision notes

0 1 2 3 4 5 M

MASONWOOD DESIGN
www.masonwoodgroup.co.uk
gc@masonwoodgroup.co.uk
+44 7498 589399

client
Mr B Dhillon

project
18 Misbourne Road, Uxbridge UB10 0HN

drawing
PROPOSED ELEVATIONS

date	scale	project no
Mar. 2021	1.100 at A3	**2021.009**
work stage	drawing no	revision
3	**C03**	–