




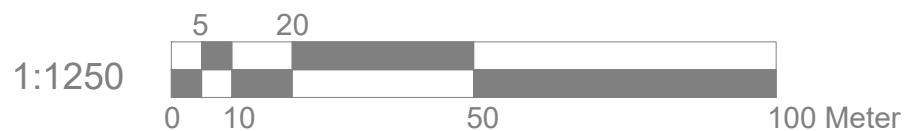

BLOCK PLAN 1:500

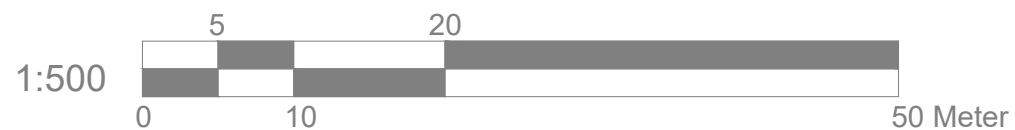

LOCATION PLAN 1:1250

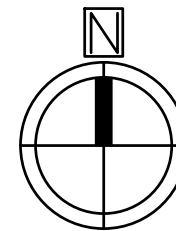

Project: 33 Orchard Road Hayes UB3 2JB				
Title: Block plan Location plan				
Scale: 1:500/1250@A4	Date: Mar 2021		Drawing No.: 0087/PA-01/SP	
REVISION				
*				
.. ..				