
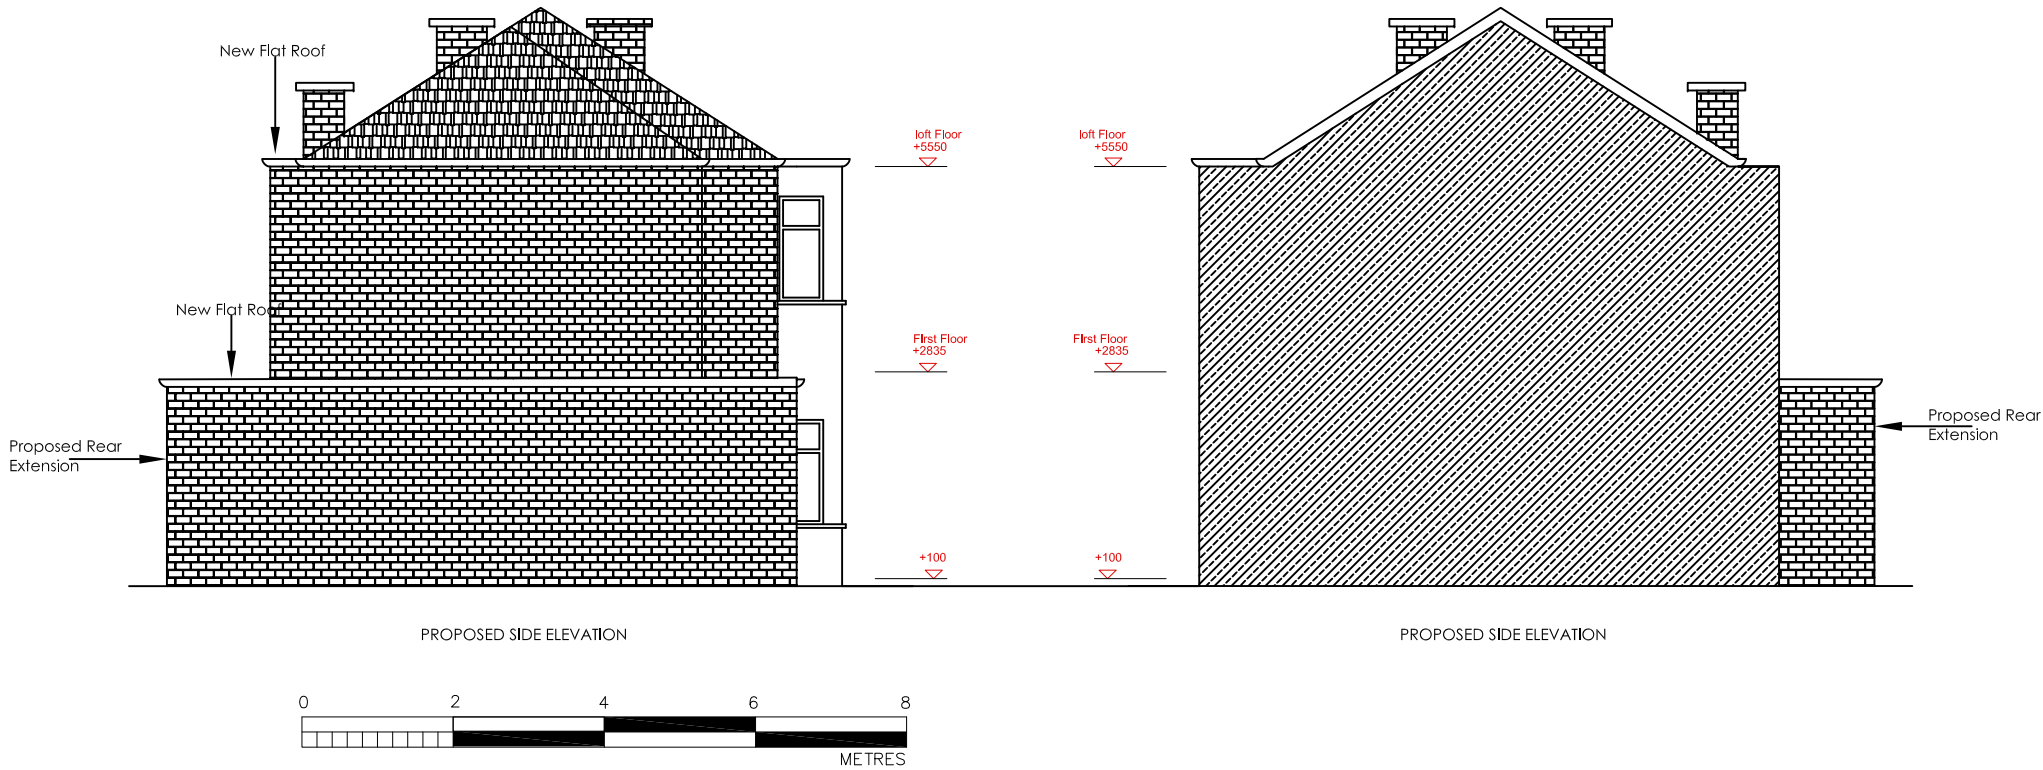
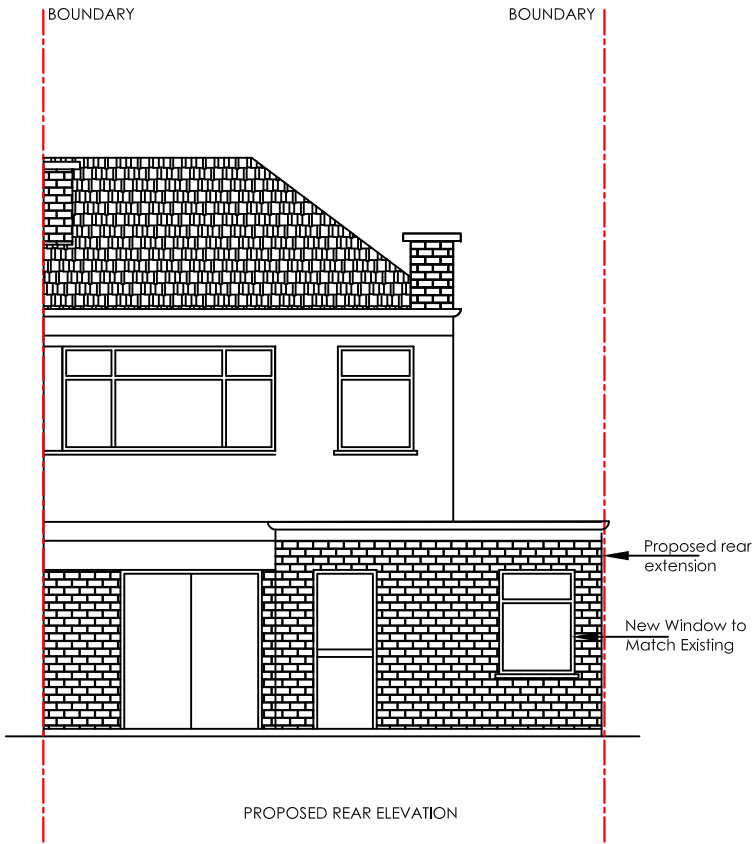


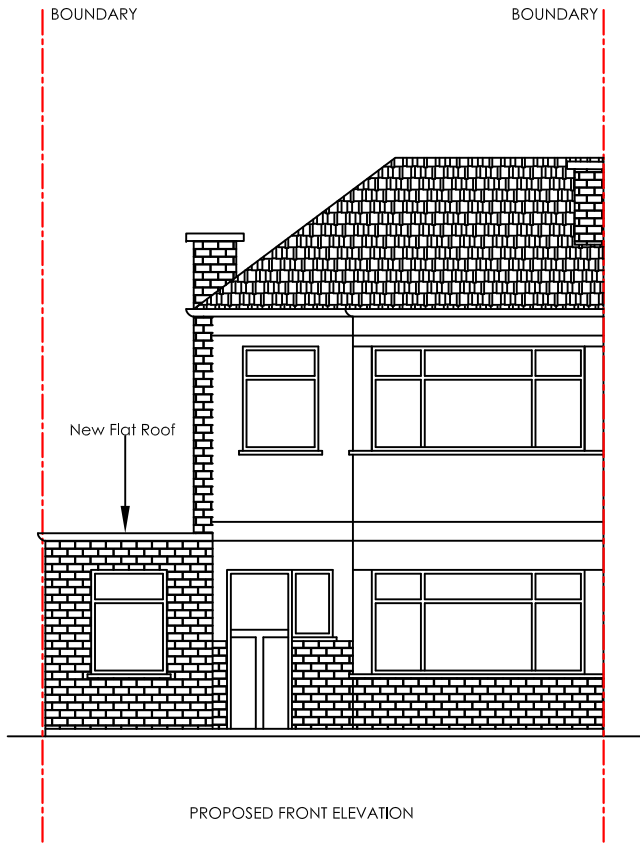

TITLE PROPOSED ELEVATIONS		
PROJECT PROPOSED GROUND FLOOR REAR INFILL EXTENSION AND FIRST FLOOR SIDE EXTENSION		
SITE 23 CRANFORD PARK ROAD UB3 4PG		
DATE: AUGUST - 2021	DRG NO: 23CPRFE/AA/05	REV: 03
SCALE: 1:100 @ A3	DRAWN BY: SP	CHECKED BY: IA
NOTE: All Measurements to be checked on site before any building work commences. Discrepancy amendments should me made. Location of structural components to be confirmed by Structural Engineer. All works carried out according to Building Regulations. For Planning Purposes only.		