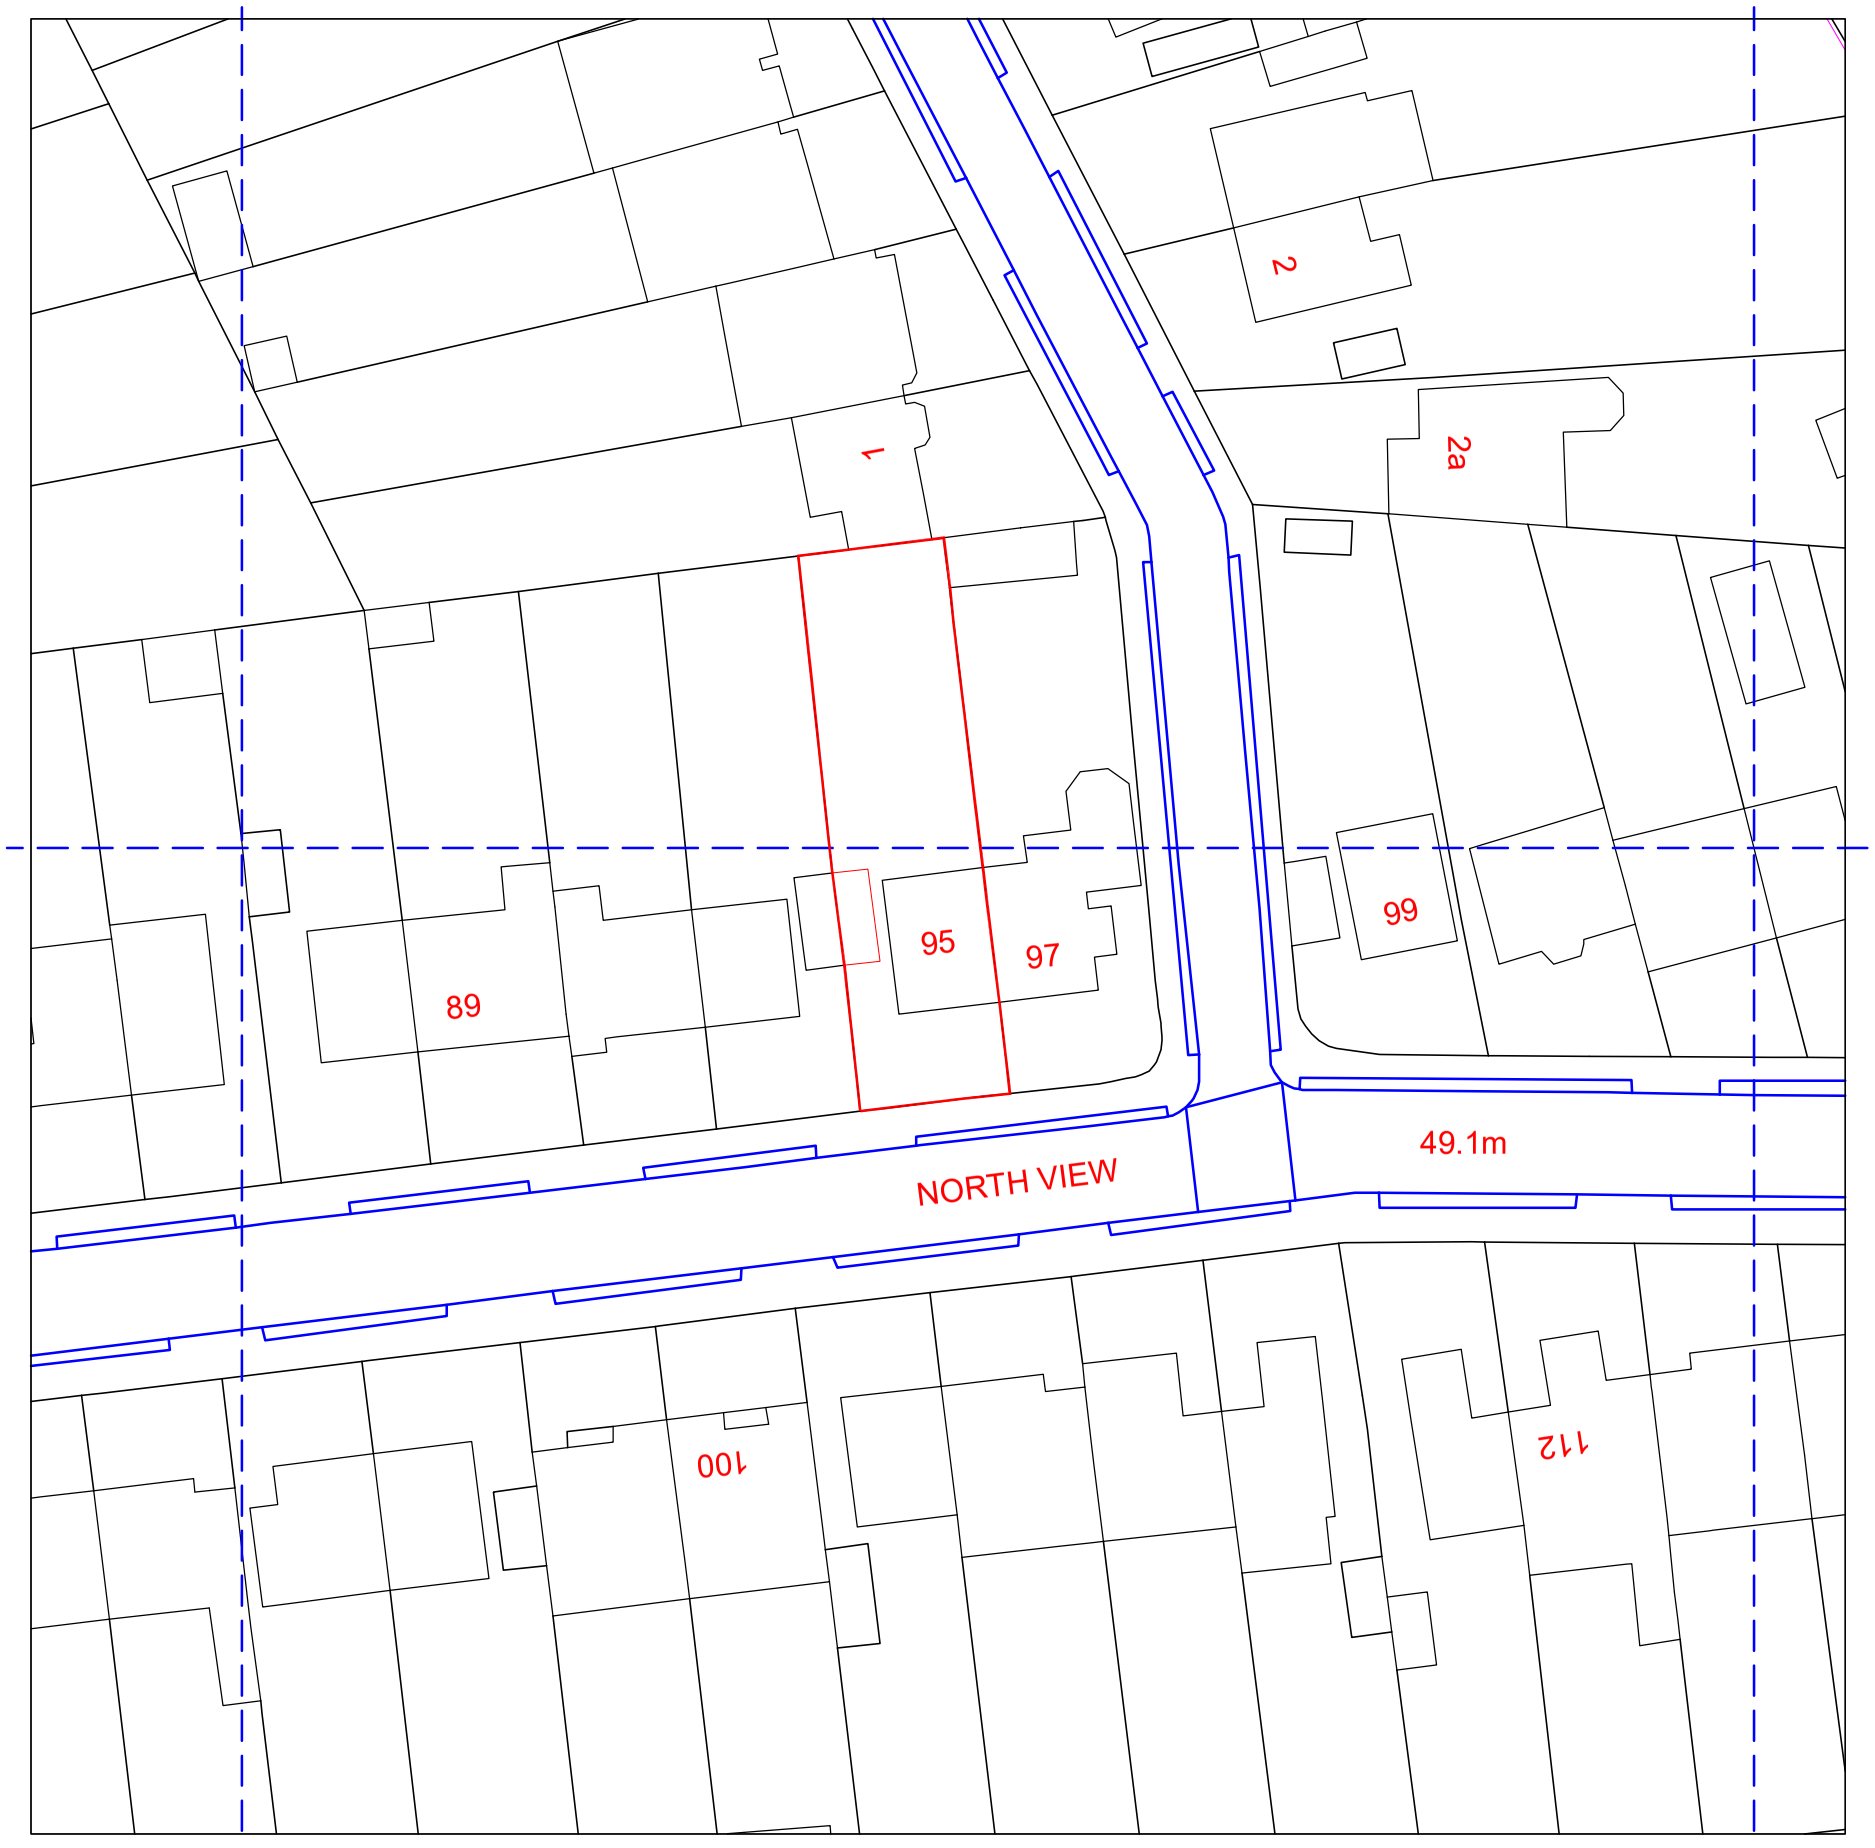

NOTES

CONTRACTORS MUST VERIFY ALL DIMENSIONS ON SITE BEFORE COMMENCING ANY WORK ON SHOP DRAWINGS

DO NOT SCALE FROM THIS DRAWING

RS ATRA COPYRIGHT

Notes:
1. Do not scale this drawing

2. All dimensions to be verified on site and any discrepancy reported to the client

3. This drawing to be read in conjunction with all relevant drawings

owners to serve party wall act notice on owners of adjacent property and obtain written agreement, prior to commencement of any works

REV	AMENDMENT	DATE	CHKD
A	Planning Issue	05.04.21	RS

CLIENT

Sarpreet Gill

PROJECT

95 North View
Pinner - Middlesex
HA5 1PX

DRAWING TITLE

Block Plan
Sheet 5

SCALE	DRAWN BY	CHECKED	DATE
1:250 @ A1 1:500 @ A3	RS	RS	05.04.21

DRAWING STATUS

Planning Issue

DRAWING NUMBER

2021 - 37 - 05

REVISION

A