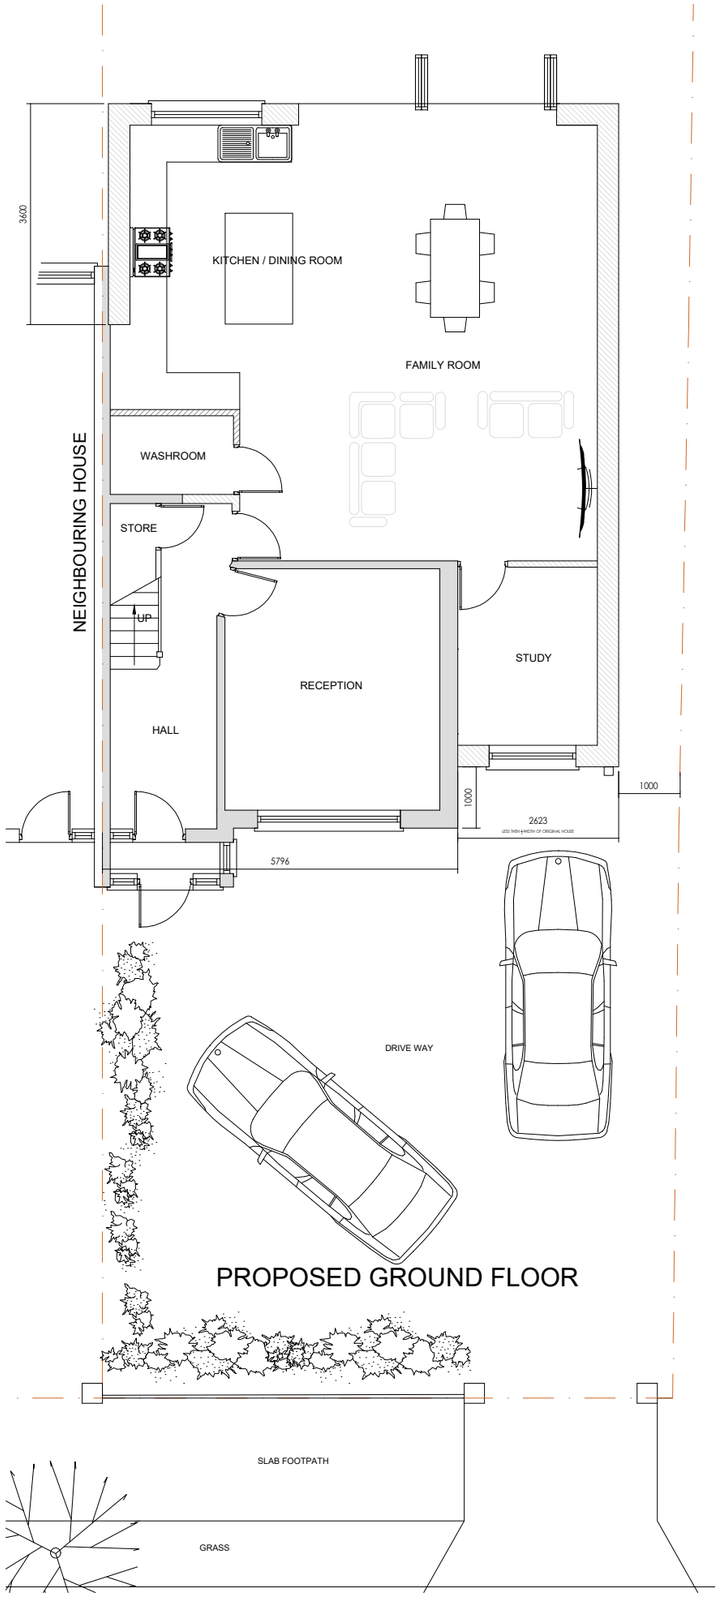

PROPOSED GROUND FLOOR

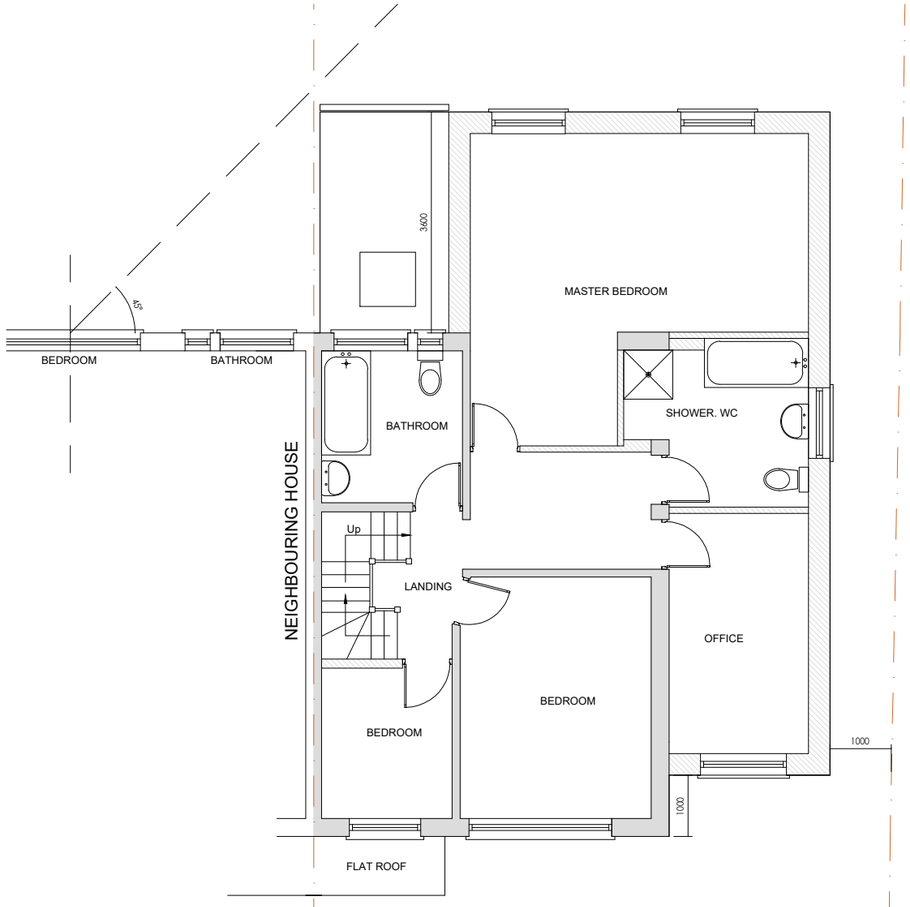

PROPOSED FIRST FLOOR

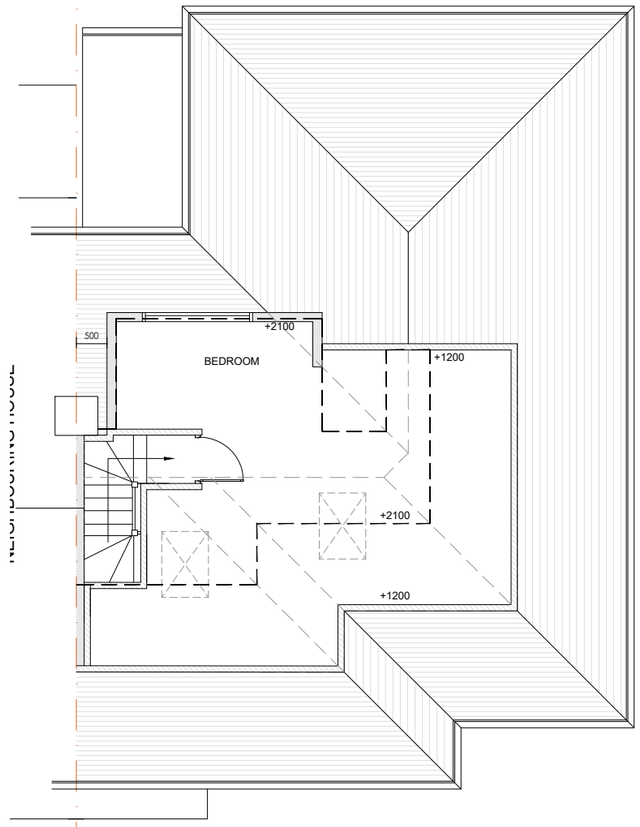

PROPOSED LOFT PLAN

1:100

2m 0 2m 4m 6m 8m 10m

Client	MRS RUCHI MALHOTRA
	LONDON INTERIORS UNIT 8 BOWMAN TRADING ESTATE WESTMORELAND ROAD LONDON NW9 9RL
Project	57 COLNE AVENUE HILLINGDON WEST DRAYTON UB7 7AL
Drawing Title	PROPOSED FLOORPLANS
Drawing Title	PR22-116c — Rev. 02

Drawn By:	Scale:	Date:
B PATEL	1/100	11/09/2022