


63 Kingsway, Hayes, UB3 2TT



O1 **LOCATION PLAN**
A3 **SCALE: 1:1250**

Map area bounded by: 508349,181519 508491,181661. Produced on 08 April 2021 from the OS National Geographic Database. Reproduction in whole or part is prohibited without the prior permission of Ordnance Survey. © Crown copyright 2021. Supplied by UKPlanningMaps.com a licensed OS partner (100054135). Unique plan reference: p2cuk/608472/825312

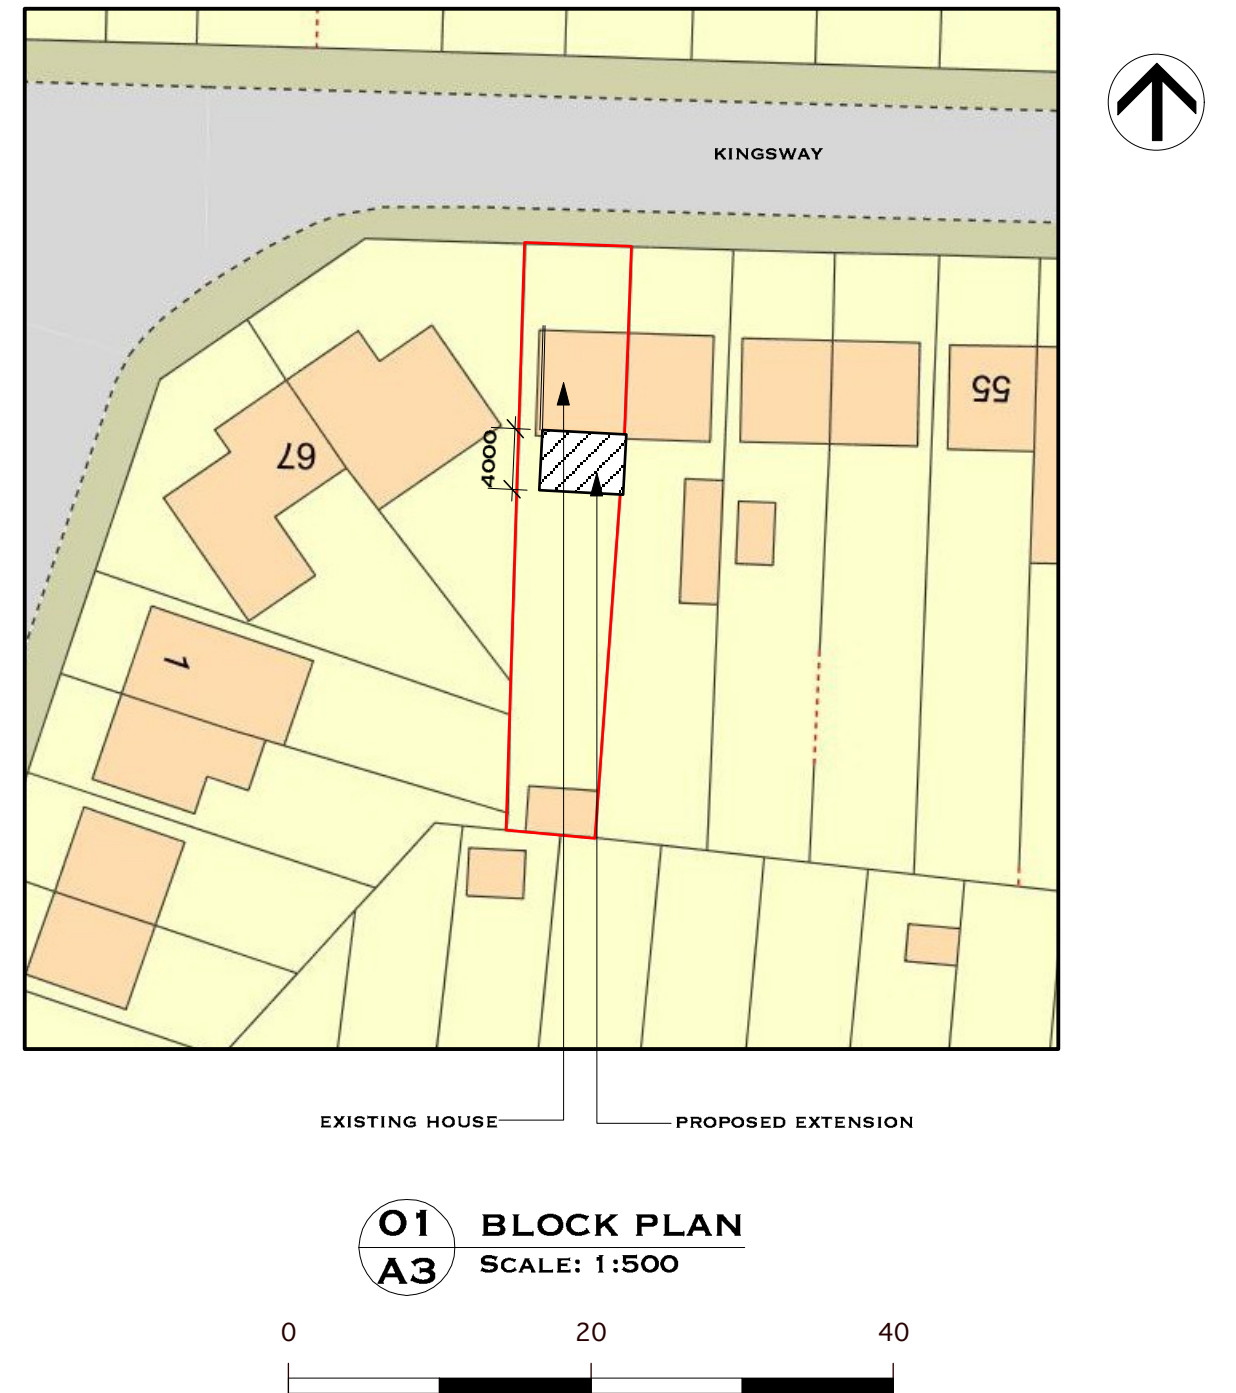

ASEA Ltd

Architectural Services &
Energy Assessment
24 Launceston Road
Perivale
Middlesex. UB6 7EU

t: 0208 723 1384
m: 07712043116
e: ilan@asealtd.com

Location:
63 Kingsway
Hayes
UB3 2TT

Title: Location Plan & Block Plan

Scale: 1:1250
1:500 Date: Apr.2021

Drawing No: ASEA/2021/606/PP/01 Rev: