NOTES

CONTRACTORS MUST VERIFY ALL DIMENSIONS ON SITE BEFORE COMMENCING ANY WORK ON SHOP DRAWINGS

DO NOT SCALE FROM THIS DRAWING

RS ATRA COPYRIGHT

Notes:
1. Do not scale this drawing

2. All dimensions to be verified on site and any discrepancy reported to the client

3. This drawing to be read in conjunction with all relevant drawings

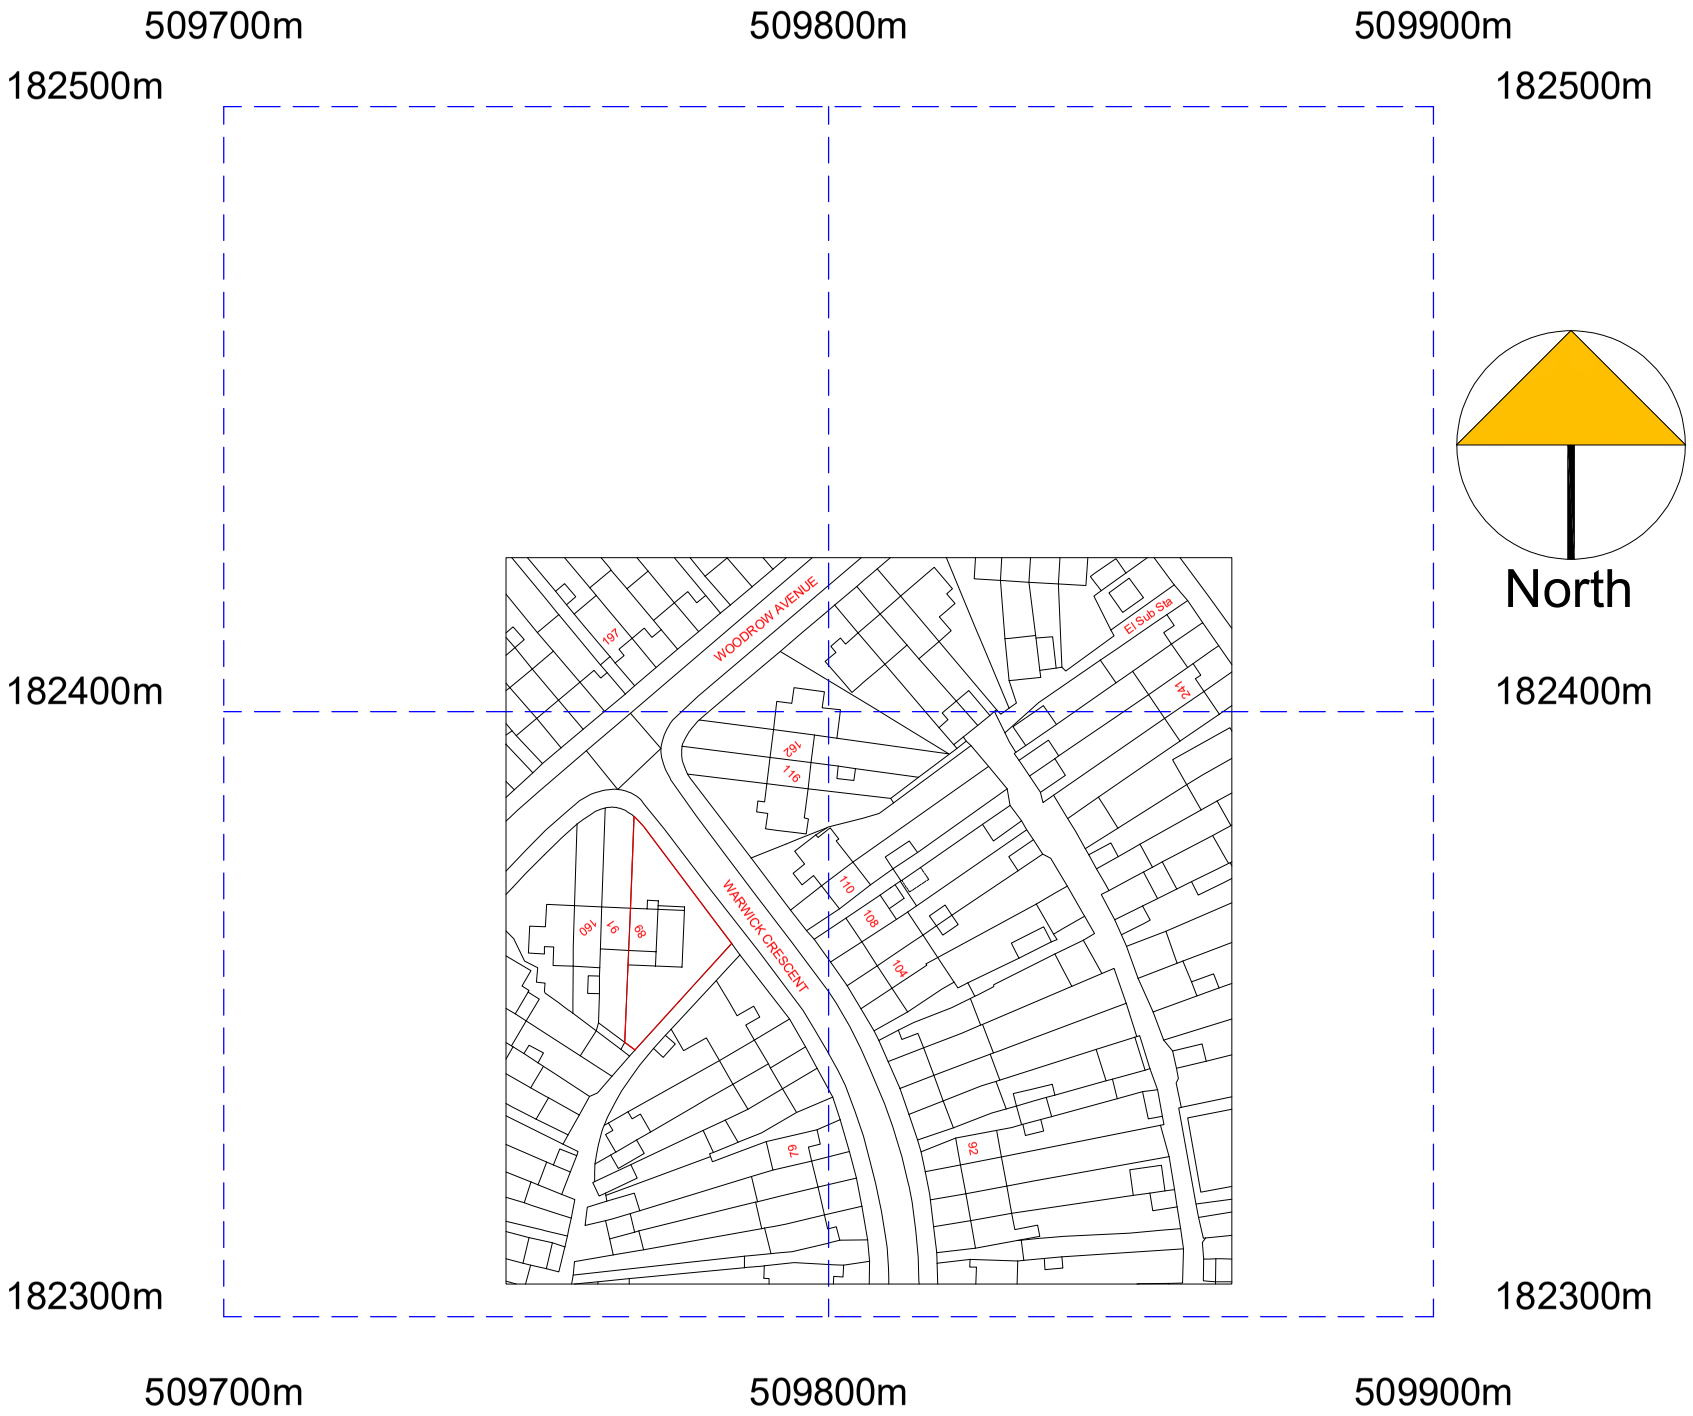

Crown Copyright and database rights 2023 OS Licence no. AC0000805567

REV	AMENDMENT	DATE	CHKD
A	Planning Issue	12.05.26	RS

0 10 20 30

Scale Bar

CLIENT

S. Singh

PROJECT

89 Warwick Crescent
Hayes - Middlesex
UB4 8RQ

DRAWING TITLE

Proposed Location Plan
Sheet 6

SCALE	DRAWN BY	CHECKED	DATE
1:625 @ A1 1:1250 @ A3	RS	RS	12.05.26

DRAWING STATUS

Planning Issue

DRAWING NUMBER

2026 - 48 - 06

REVISION

A