
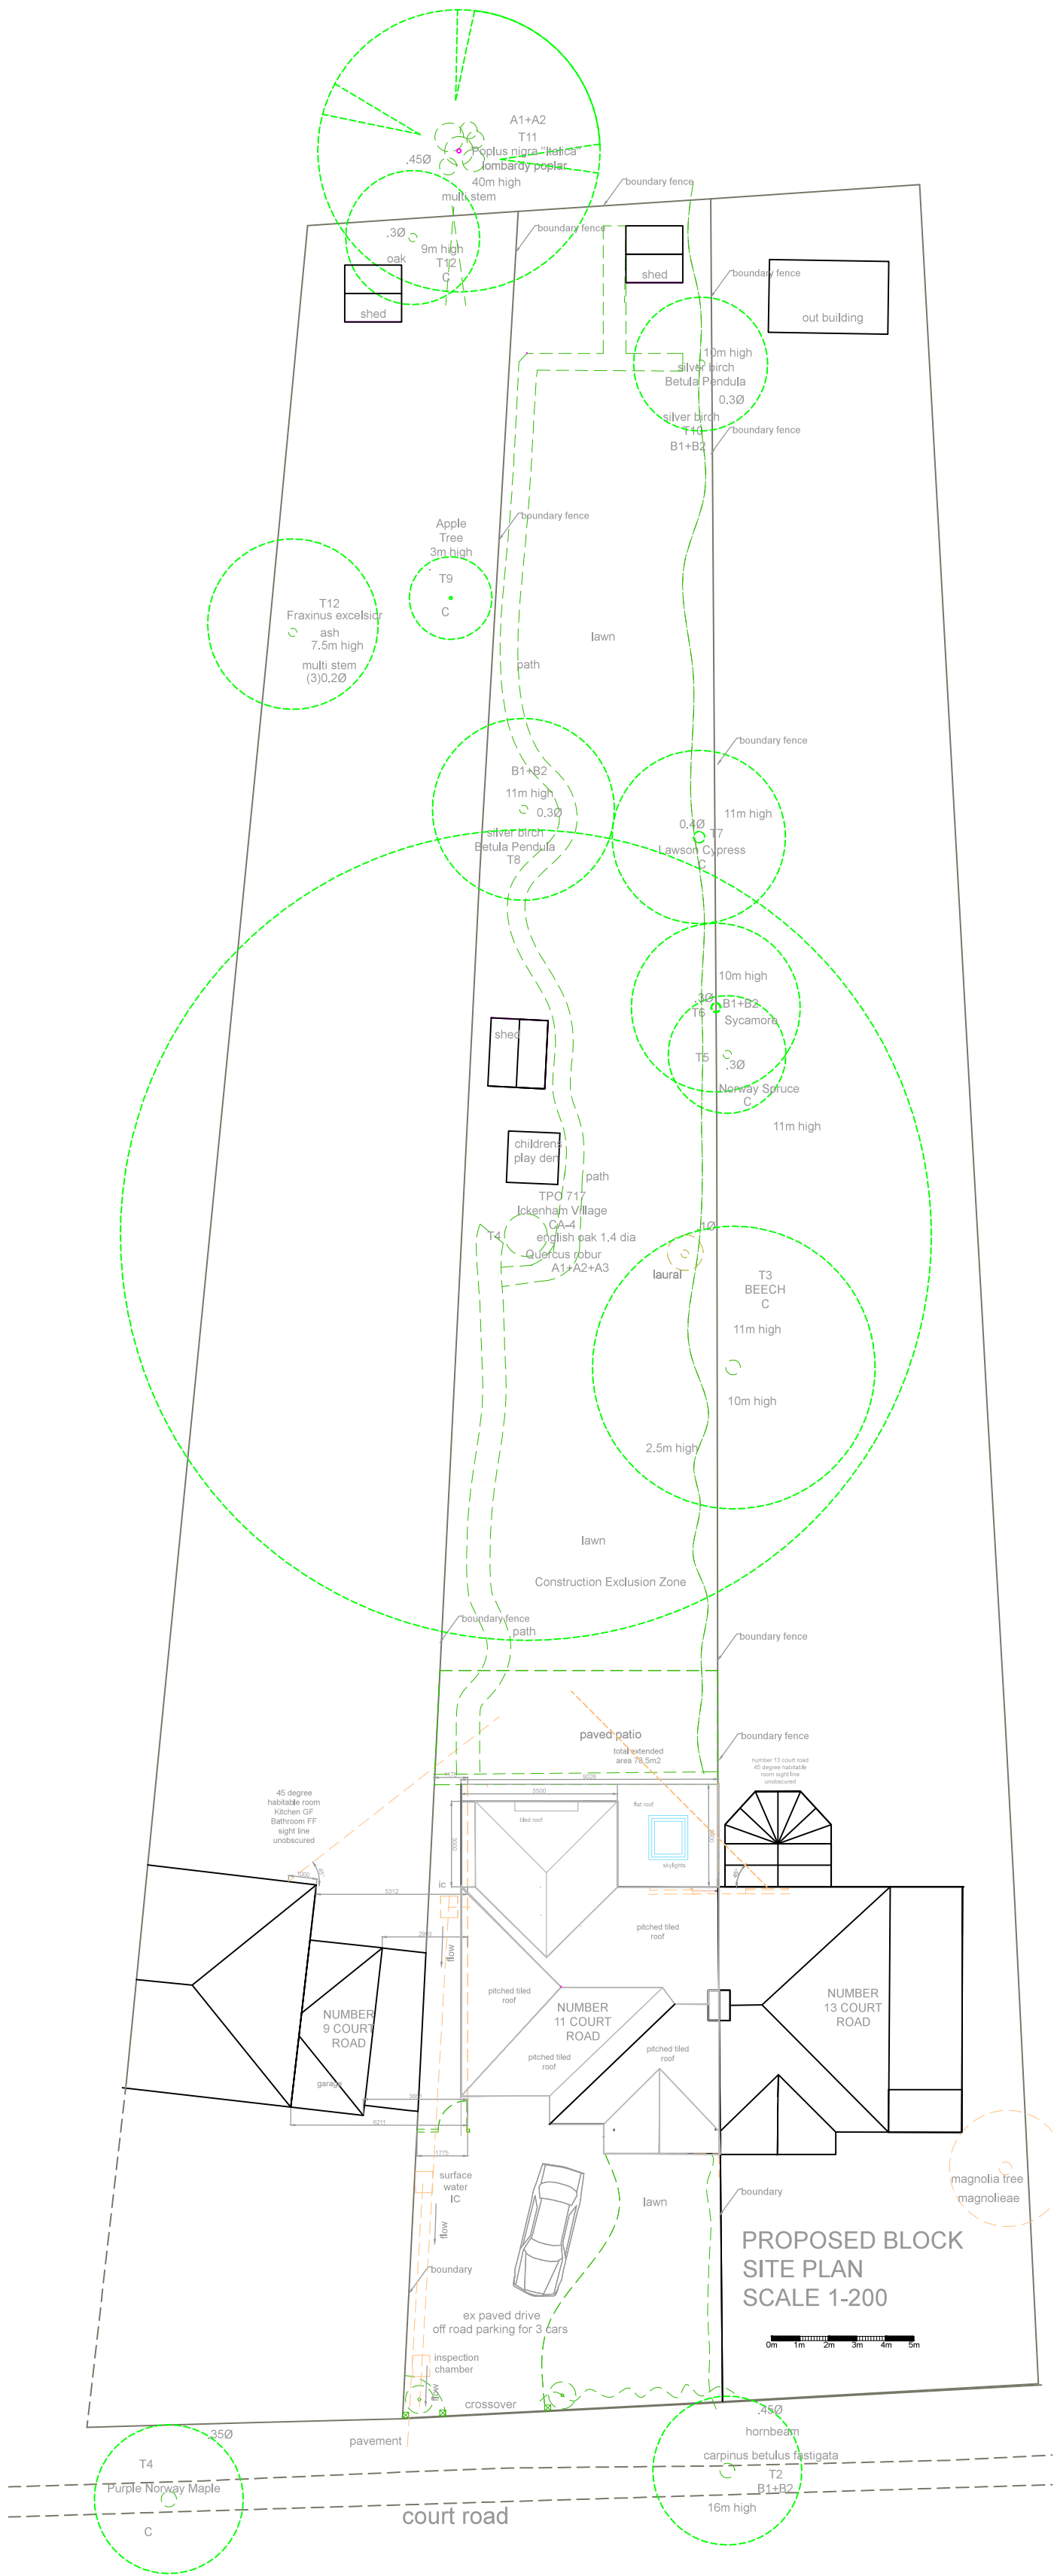


TREE SURVEY

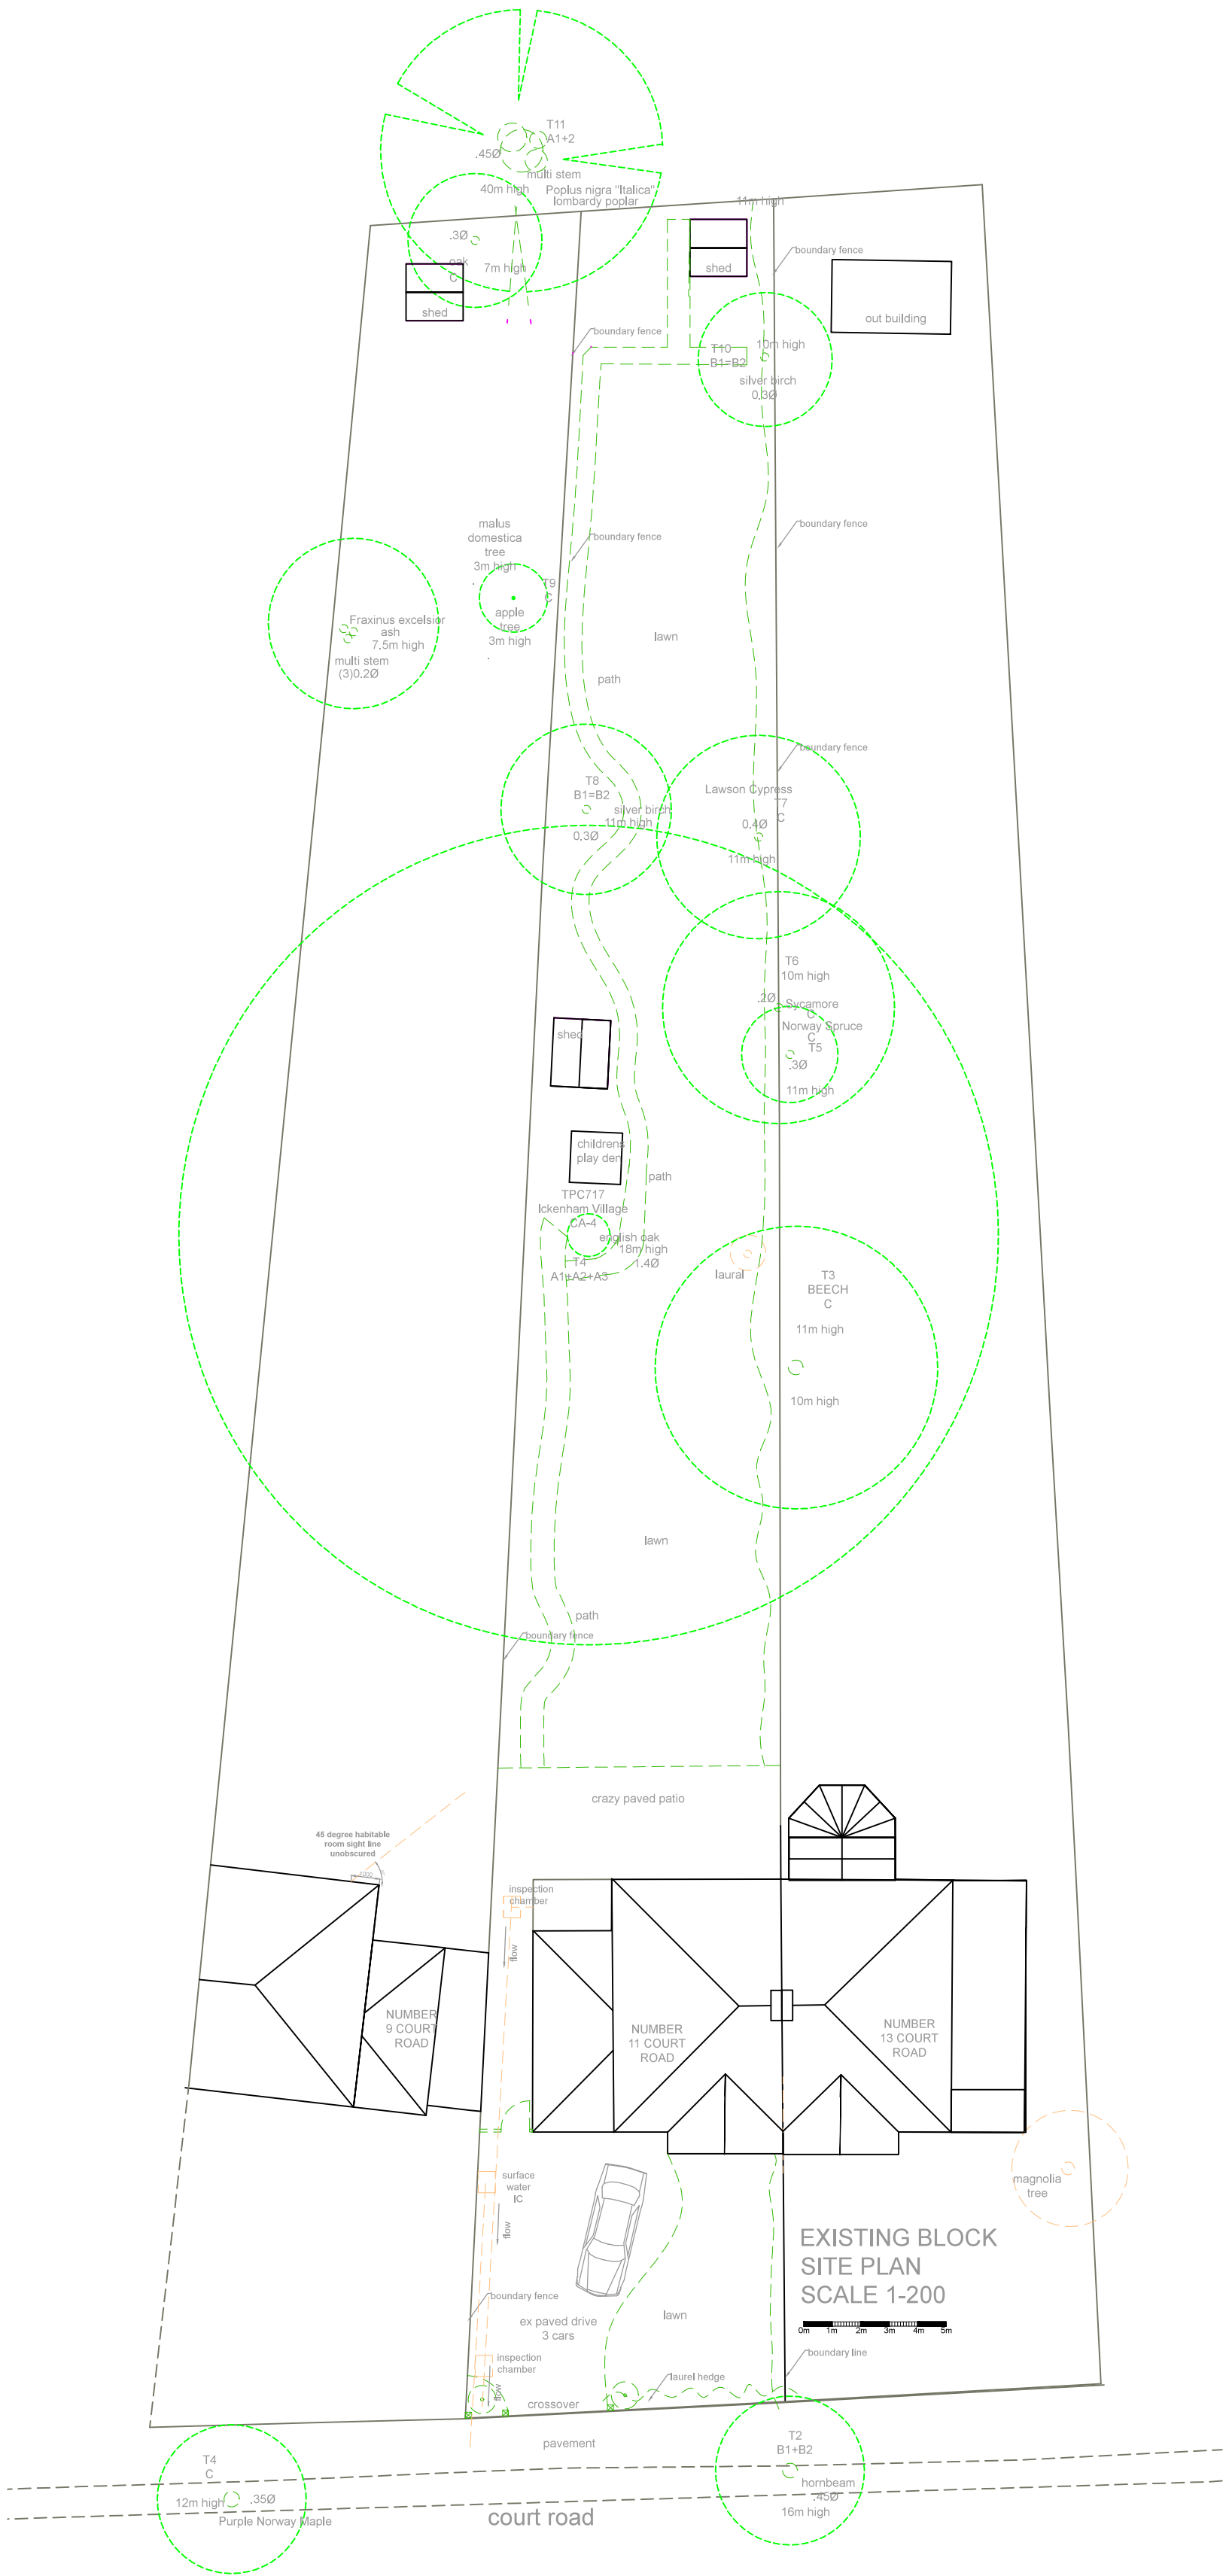

© Crown copyright and database rights 2021 OS 100035409
Reproduction in whole or in part is prohibited
without the permission of Ordnance Survey.

REV.	NOTES	DATE	BY
DO NOT SCALE. WRITTEN DIMENSIONS TO BE USED IN PREFERENCE TO SCALED DIMENSIONS. ALL DIMENSIONS TO BE CHECKED ON SITE BY CONTRACTOR & ALL DISCREPANCIES TO BE REPORTED TO SMITH COLDHAM DESIGN LTD.			
CLIENT			
Mr and Mrs Campion			
JOB TITLE			
11 Court Road Ickenham, UB10 8TF.			
DRAWING TITLE			
Existing and Proposed Site Block Plan			
SCALE		DRAWING No	
1-200 @ A1		6012-21-201	
DATE		REVISION	
August 2021			
DRAWN BY			
Patrick Smith MCSD		 smith coldham design ltd 55 LIME GROVE, RUSLIP, MIDDLESEX, HA4 6RL M: 07774 476519 T: 020 8869 9681 E: patrick@smithcoldham.net design - architecture - brand development - project management	