


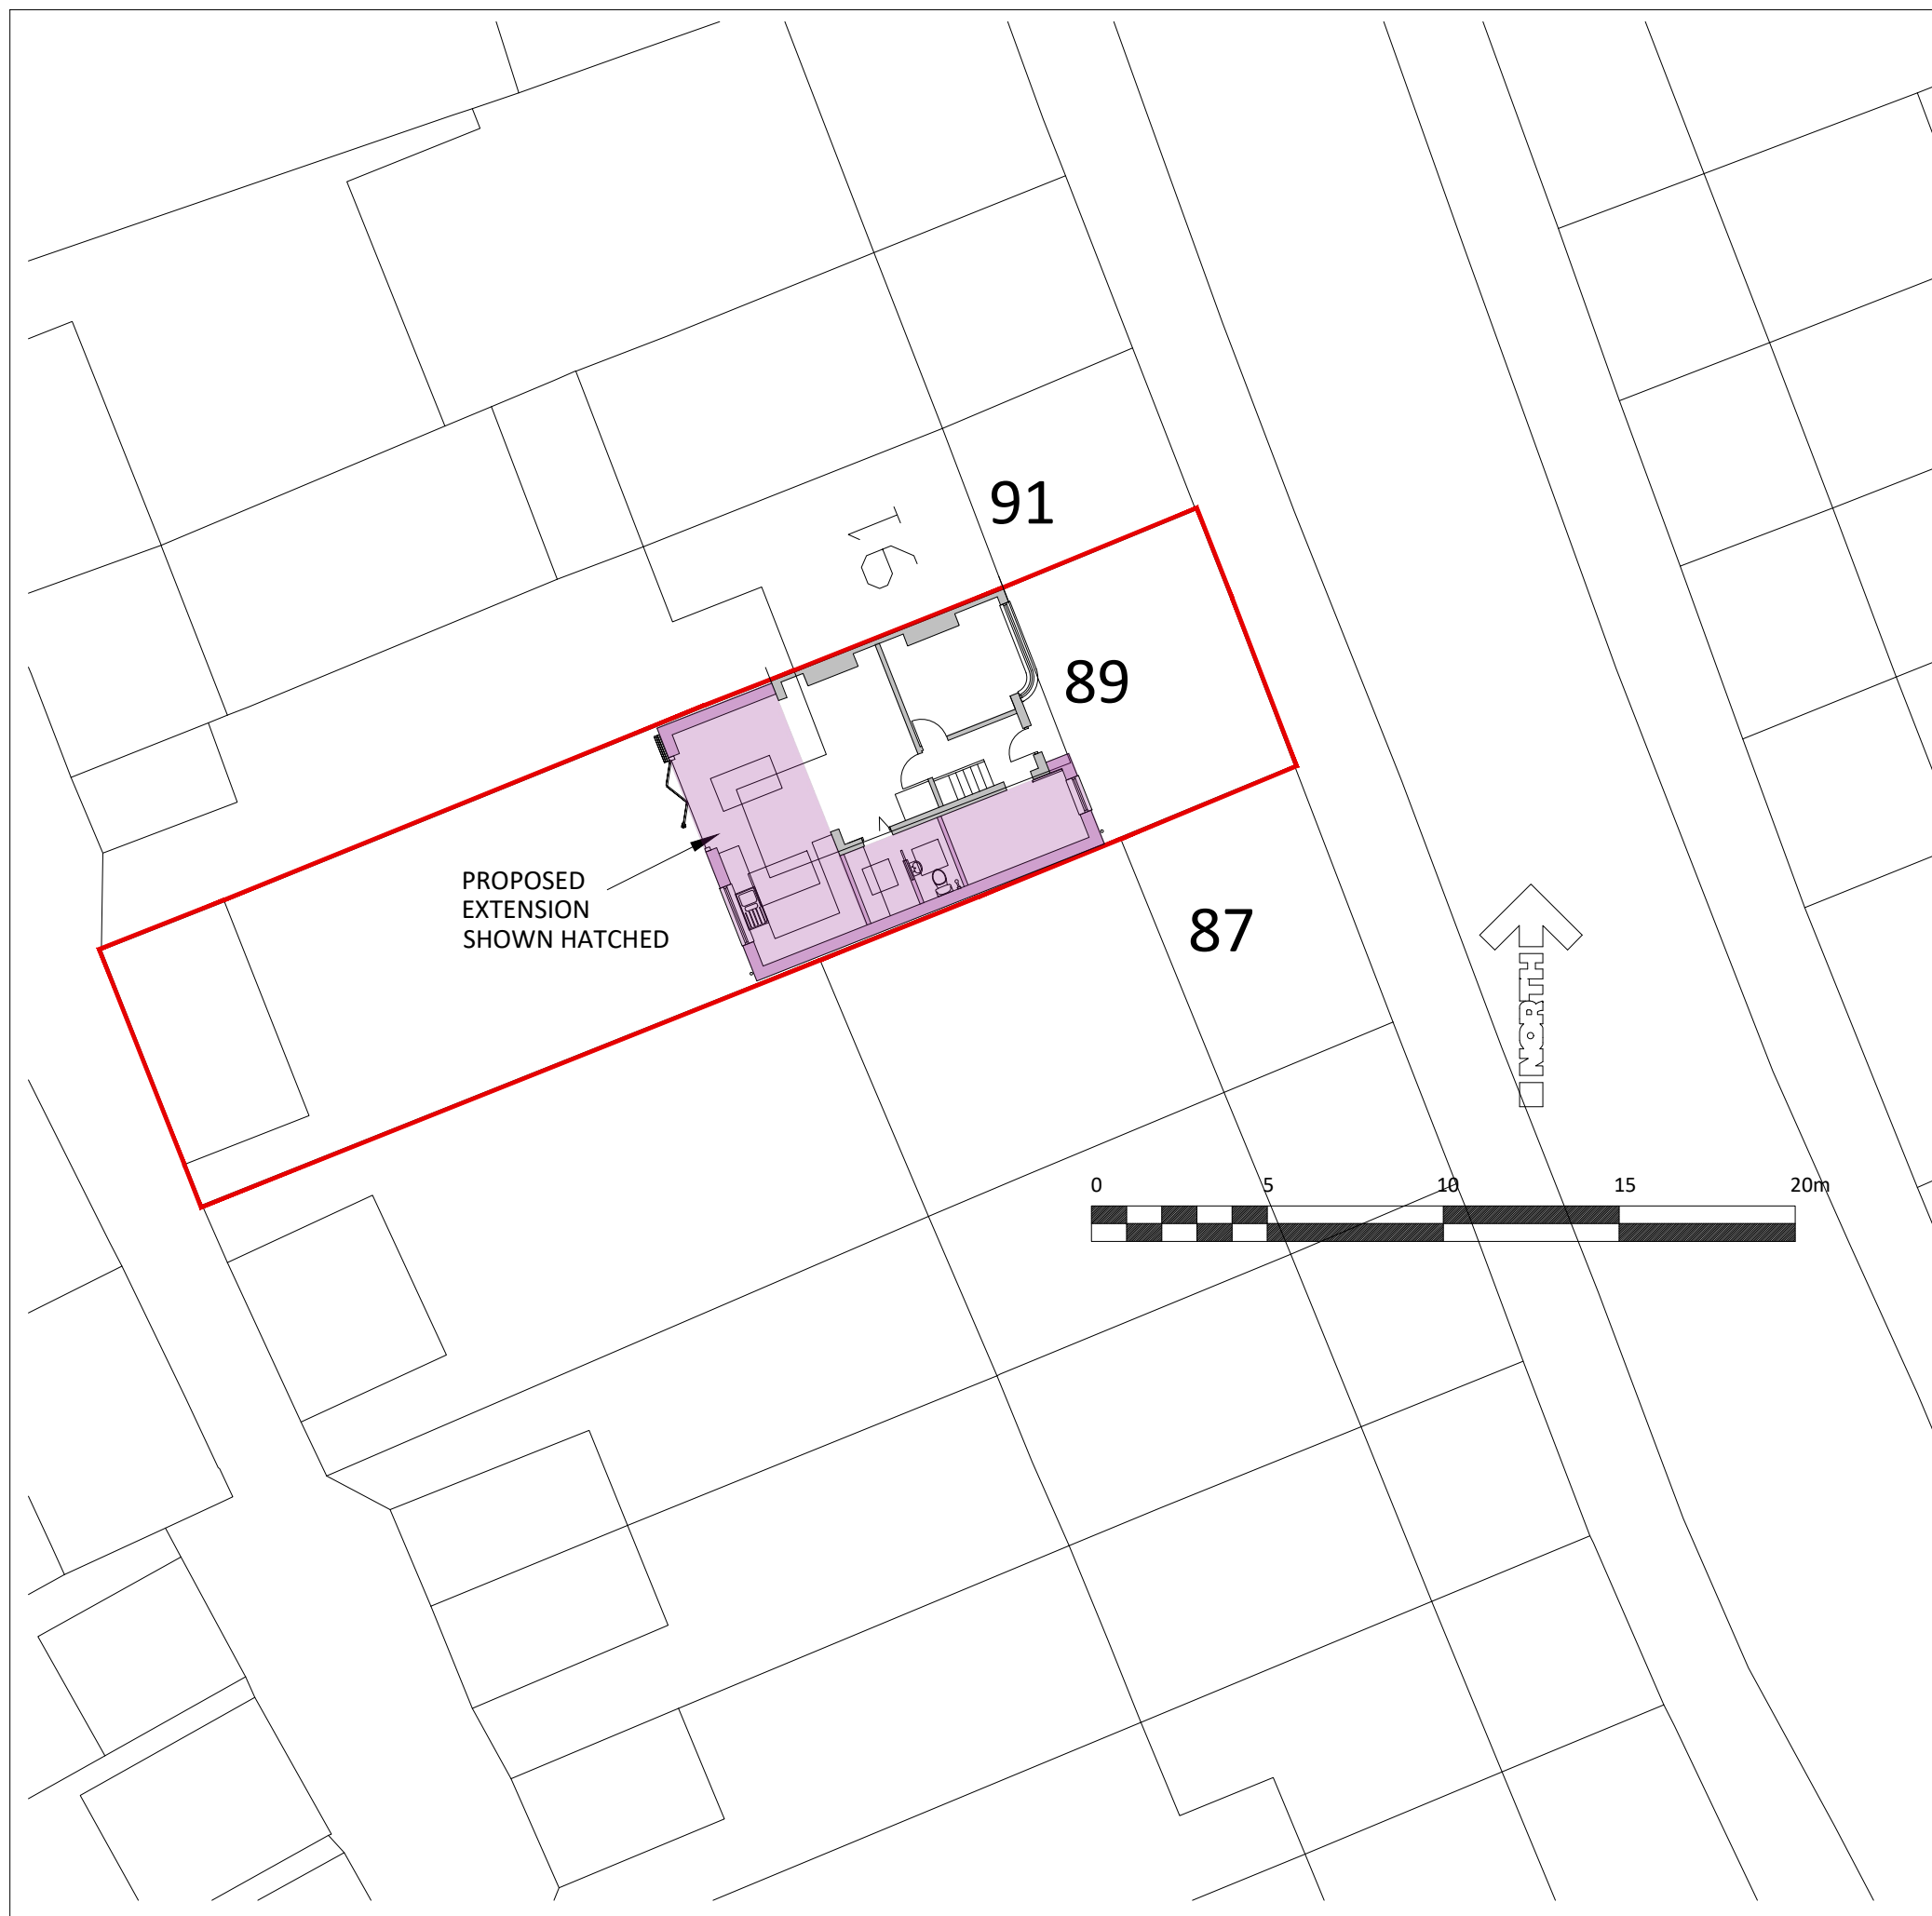

AMBER ARCHITECTURE	
89 EXMOUTH ROAD RUISLIP HA4 0UH	
PROPOSED SITE PLAN 1:200	
11.04.2021	6046 / 06A