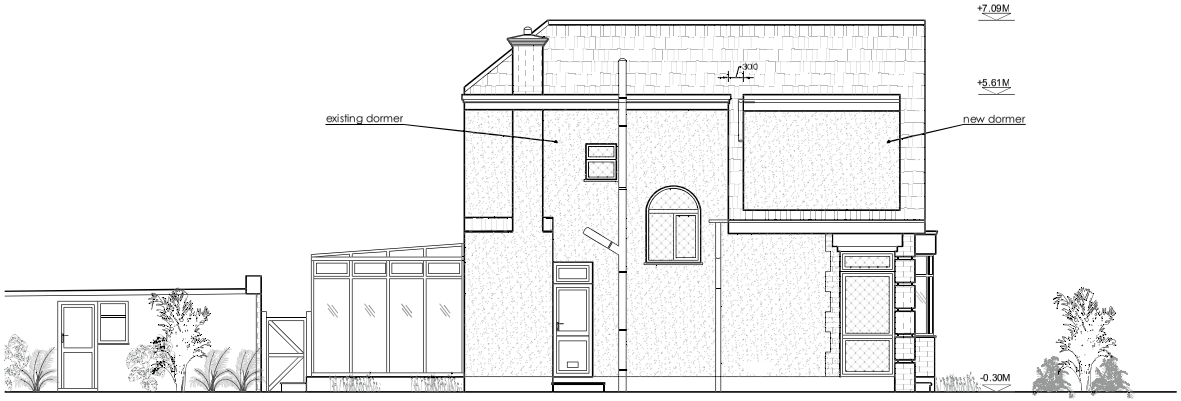

06 A-(14)-011 PROPOSED SIDE - NORTH ELEVATION
1:100 @ A3

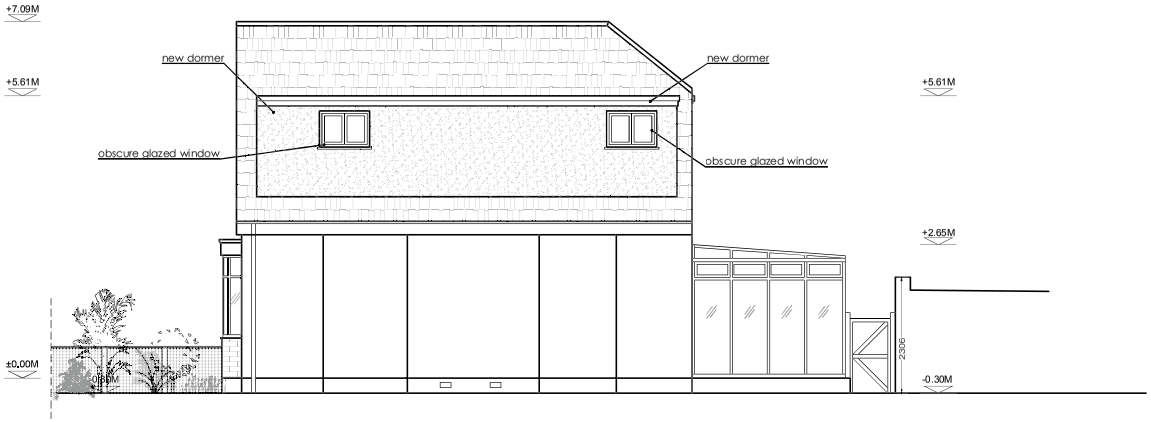

07 A-(14)-011 PROPOSED SIDE - SOUTH ELEVATION
1:100 @ A3

0 1 2 3
SCALE BAR (METRES)

PROJECT NAME: 1106

CLIENT/PROJECT: 55 Harlyn Drive, Pinner Ha5 2DF

NOTES :

All dimensions in millimetres.

All dimensions and levels are to be checked on site by the main contractor prior to commencing excavation works. Any discrepancy is to be reported back to the designer for instruction.

This drawing is the property of VORBILD ARCHITECTURE LIMITED and may not be reproduced or disclosed to a third party in any form without written permission

ARCHITECTURE:

VORBILD ARCHITECTURE

www.vorbild.co.uk info@vorbild.co.uk

CONSTRUCTION:

INSTALLATIONS:

INSTALLATIONS:

SHEET TITLE: PROPOSED ELEVATION

DRAWING STATUS: FOR PLANNING

DRAWN BY: TP SIGNATURE:

APPROVED: MS SIGNATURE:

JOB NUMER: 1106

DRAWING No: A-(14)-011

SCALE: 1:100 DATE: 28.02.2022 Rev. No.: