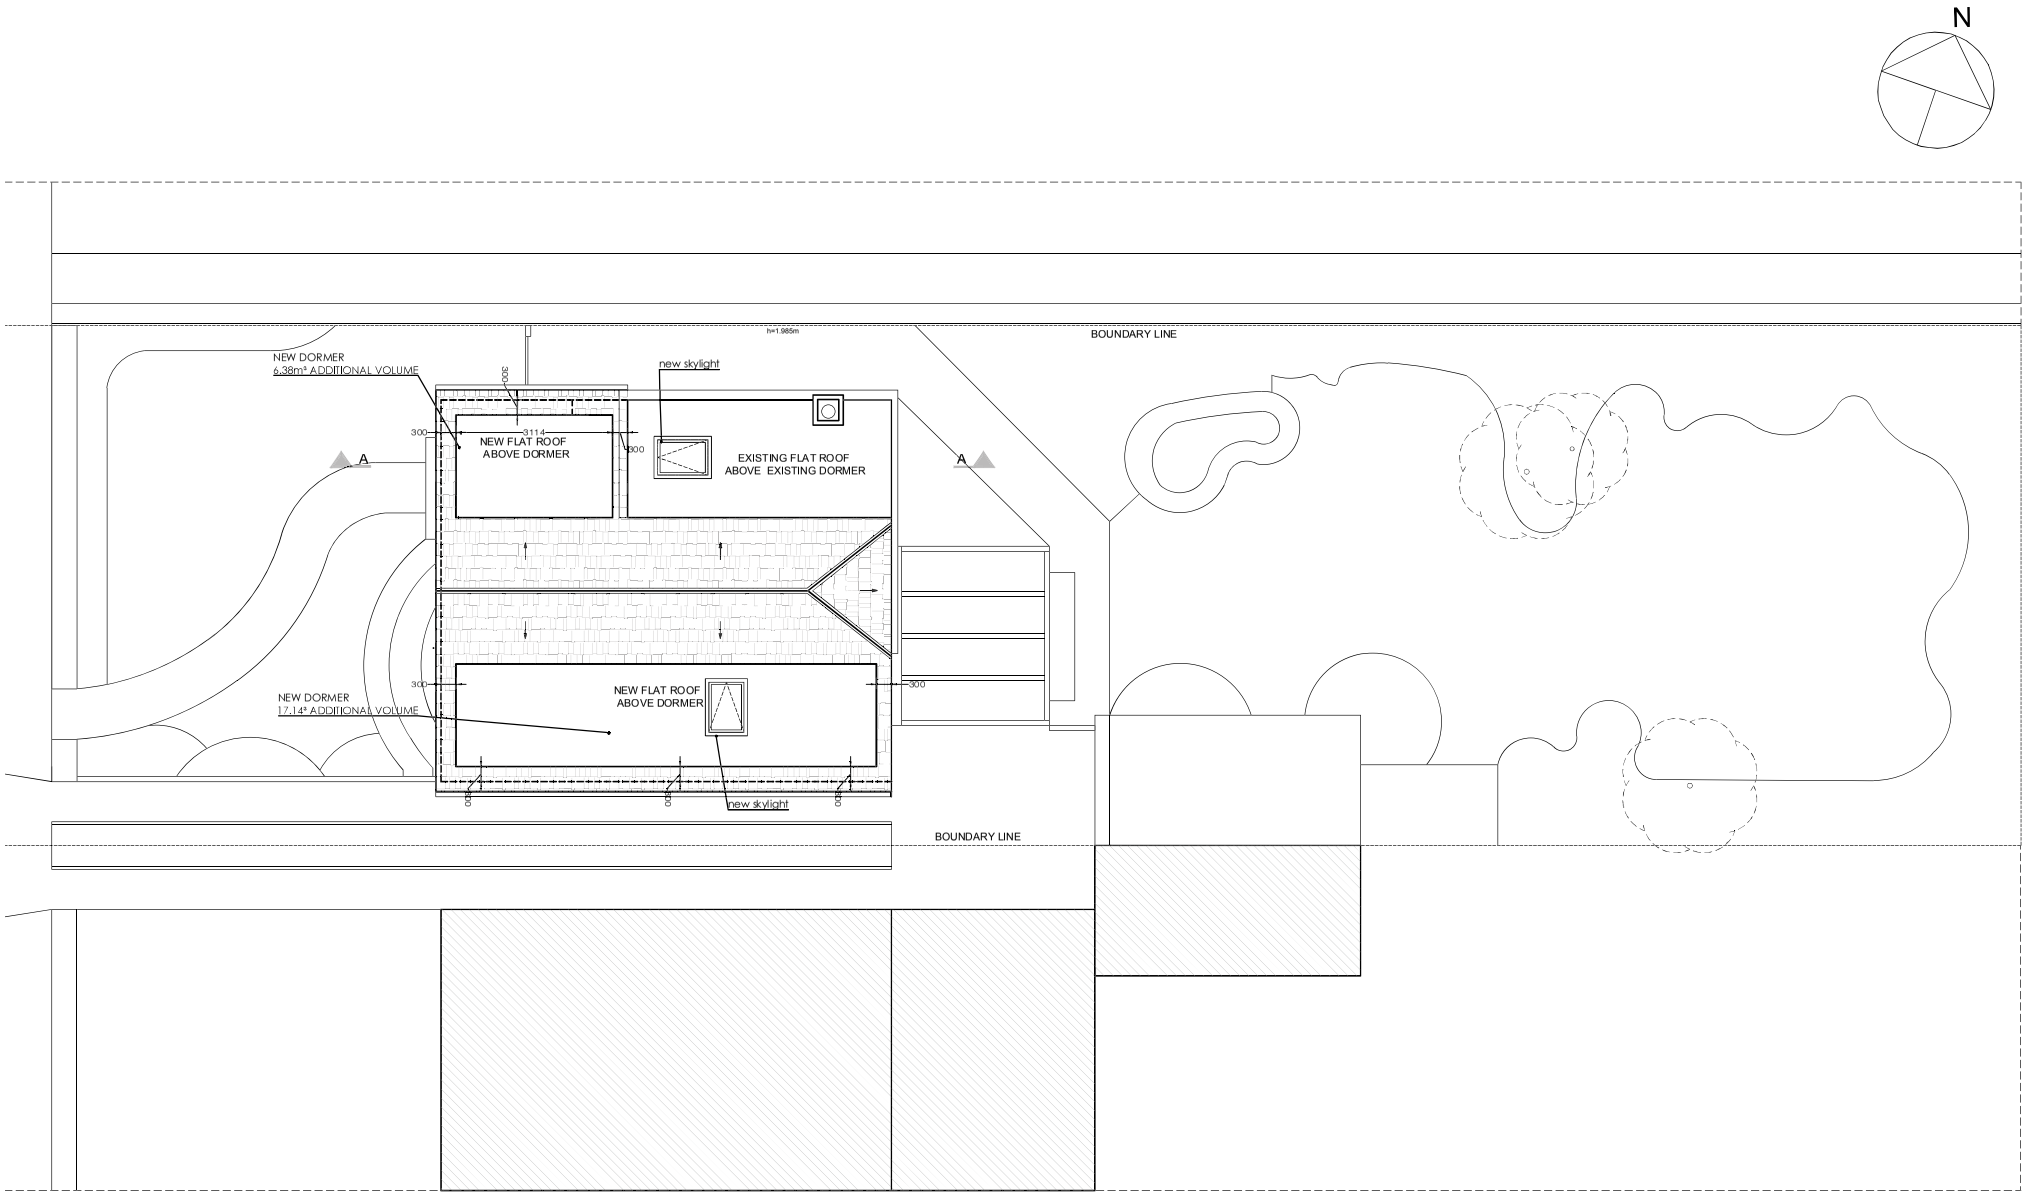

03
A-(13)-012

PROPOSED ROOF PLAN

1:100 @ A3

0 1 2 3
SCALE BAR (METRES)

PROJECT NAME:	CLIENT/PROJECT:	NOTES :	ARCHITECTURE:	CONSTRUCTION:	SHEET TITLE:	DRAWING STATUS:	JOB NUMER:
1106	55 Harlyn Drive, Pinner Ha5 2DF	All dimensions in millimetres. All dimensions and levels are to be checked on site by the main contractor prior to commencing excavation works. Any discrepancy is to be reported back to the designer for instruction. This drawing is the property of VORBILD ARCHITECTURE LIMITED and may not be reproduced or disclosed to a third party in any form without written permission	VORBILD ARCHITECTURE www.vorbild.co.uk info@vorbild.co.uk	INSTALLATIONS: INSTALLATIONS:	PROPOSED ROOF PLAN	FOR PLANNING	1106
						DRAWN BY: TP / SIGNATURE:	DRAWING No: A-(13)-012
						APPROVED: MS / SIGNATURE:	SCALE: 1:100 / DATE: 28.02.2022 / Rev. No.: