0m 1m 2m 3m 4m 5m 6m

SCALE BAR 1:50 @ A1

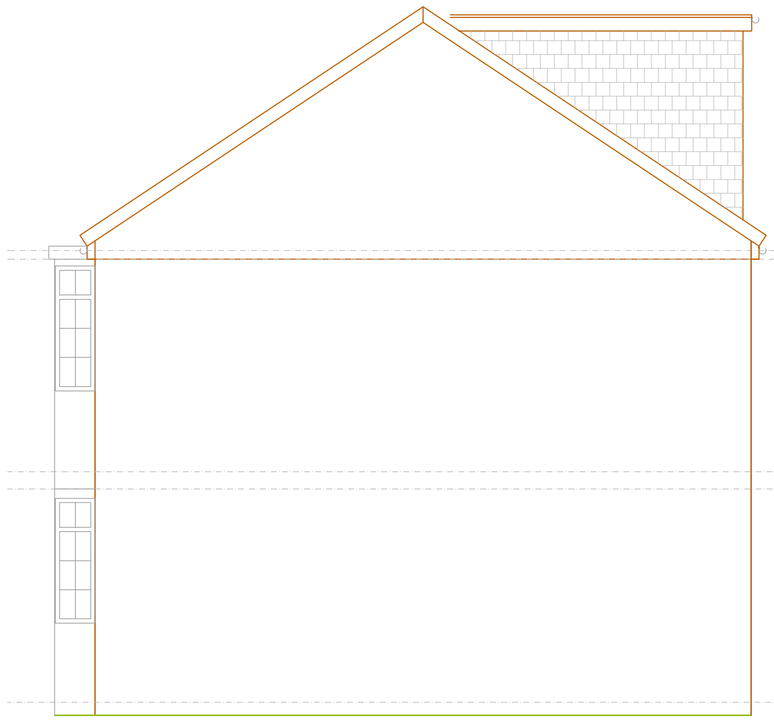

PROPOSED SIDE ELEVATION 2
SCALE BAR 1:50 @ A1

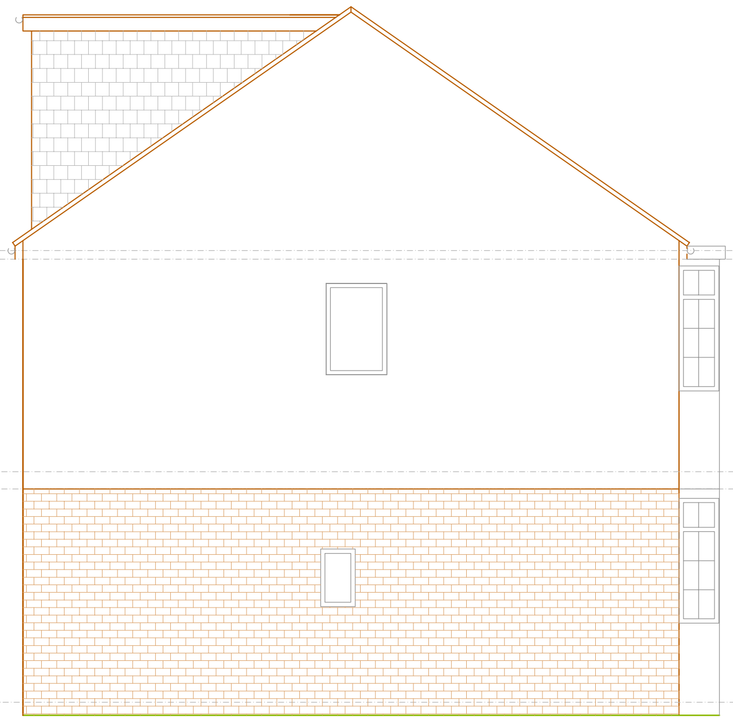

PROPOSED SIDE ELEVATION 1
SCALE BAR 1:50 @ A1

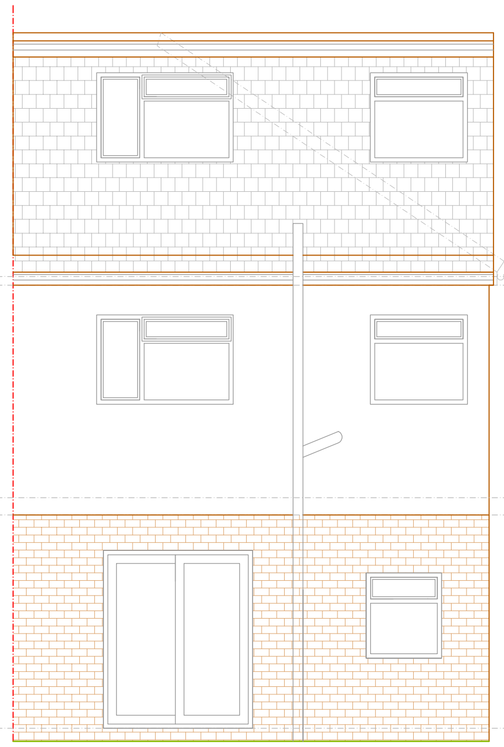

PROPOSED REAR ELEVATION
SCALE BAR 1:50 @ A1



PROPOSED FRONT ELEVATION
SCALE BAR 1:50 @ A1

REVISION	DESCRIPTION	DATE	BY
A	PLANS REVISED FOLLOWING CLIENTS COMMENTS	26.04.21	BG

Cotswold Residential Design Ltd

Oxford Office: 137a Carterton Mobile Home Park,
Millestone Road
Carterton,
Oxfordshire,
OX18 3FU
Telephone: 07856736328
Email:cotswoldresidential@yahoo.com

DRAWING TITLE: PROPOSED ELEVATIONS

SITE ADDRESS: 37 HAYES END DRIVE, HAYES

SCALE: 1:50 @ A1 | DRAWN BY: BG

DATE:10.04.21

RAWING NO: CHURCH END/04 REVISION A