
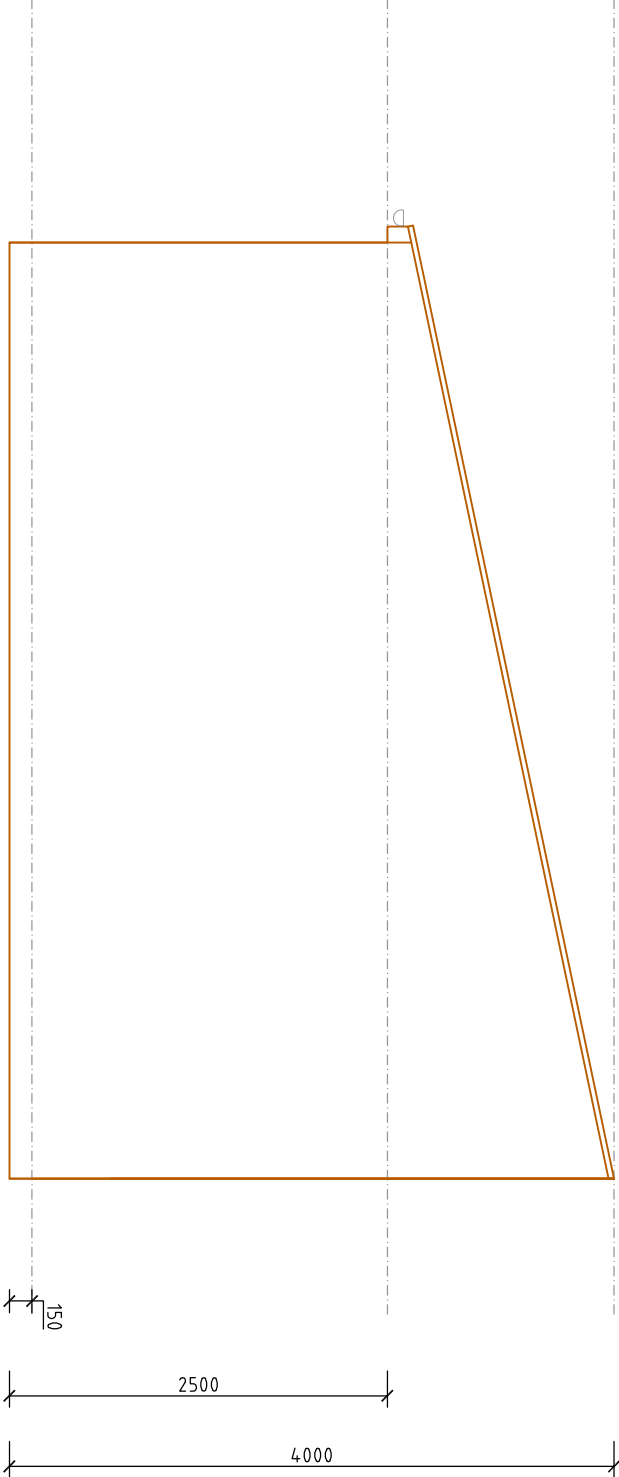
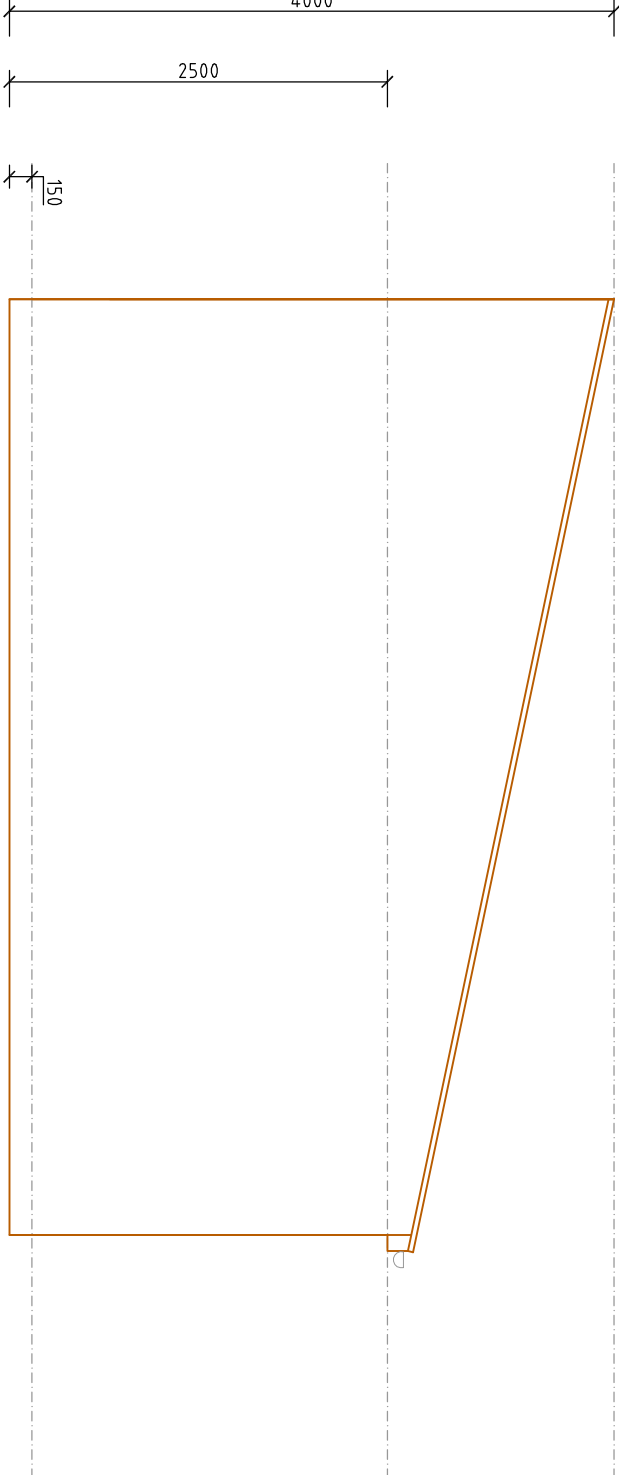
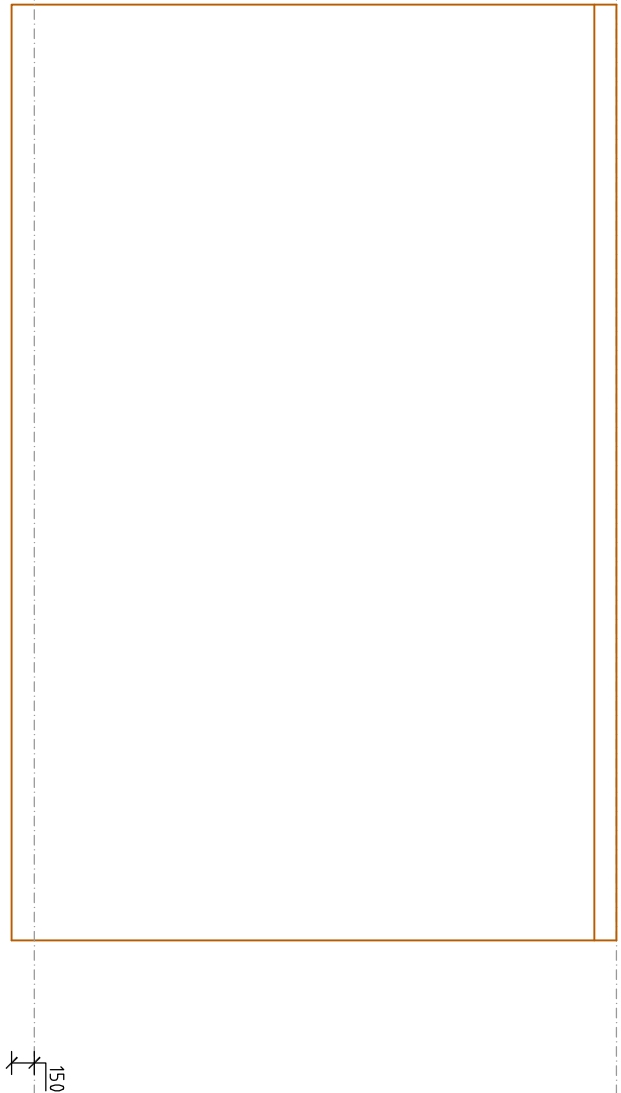
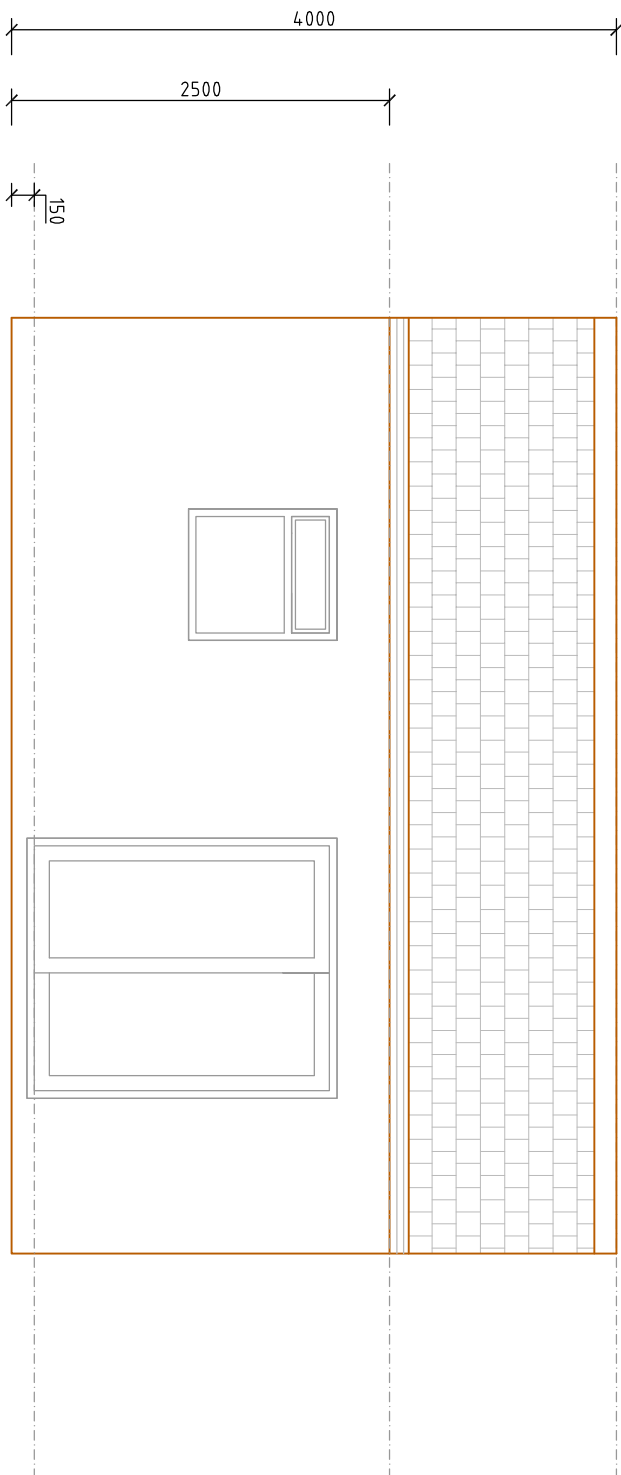


SCALE BAR 1:50 @ A1

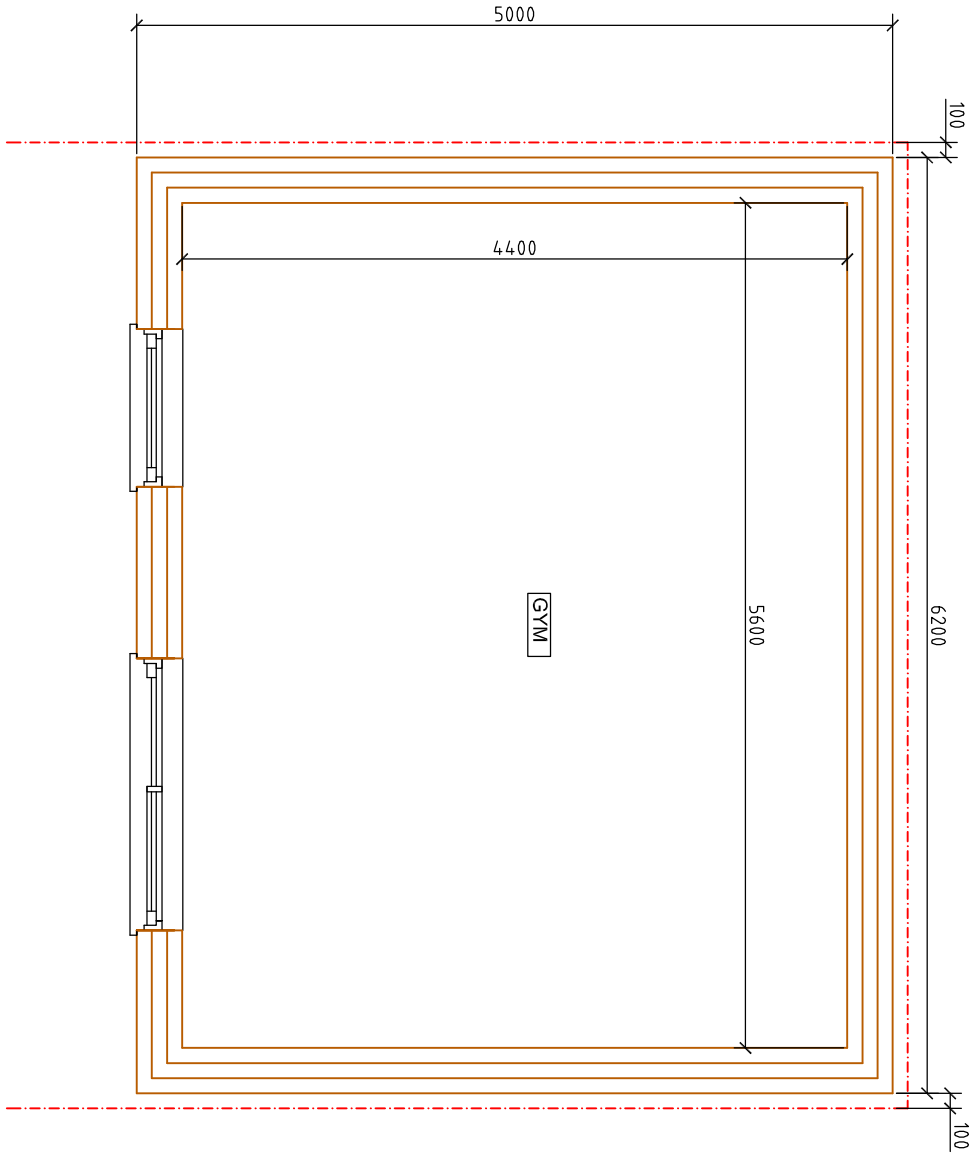

REVISION DESCRIPTION			DATE	BY
Cotswold Residential Design Ltd				

Oxford Office: 1375, Carden Mobile Home Park,

Carden

Oxfordshire,

OX18 3FU

Telephone: 07865726328

Email:cotswoldresidential@yahoo.com

DRAWING TITLE: PROPOSED OUTBUILDING

SITE ADDRESS: 37 HAYES END DRIVE, HAYES

SCALE: 1:50 @ A1

DATE:26.04.21

DRAWN BY: BG

RAWING NO: HAYES END/OUTBUILDING/01