All materials used in the proposed will match existing materials

'DJ' Denotes Double Joists Bolted Together (M10 Bolts At Max.m 500mm crs).


'TJ' Denotes Triple Joists Bolted Together (M10 Bolts At Max.m 500mm crs)




Rear Elevation



Side Elevation (LHS)

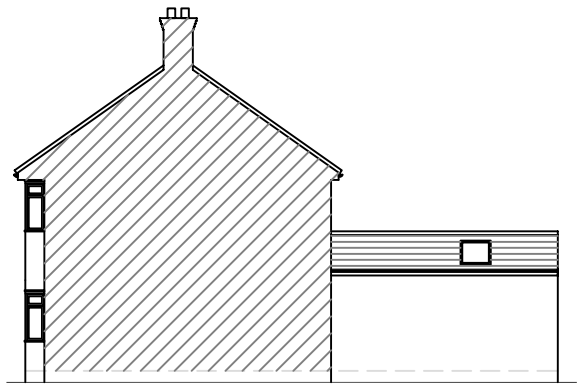

Side Elevation (RHS)
scale 1:200

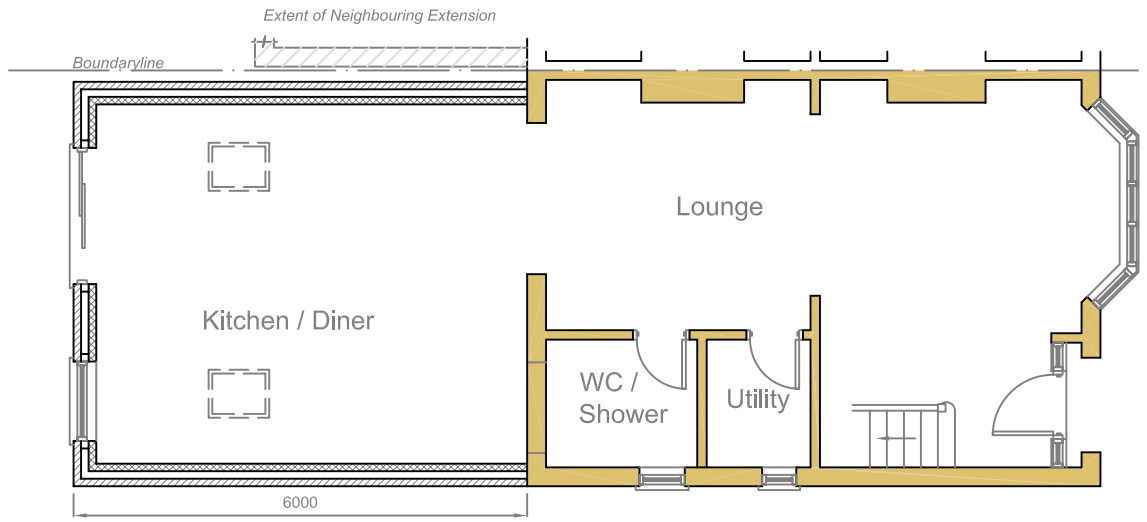

Ground Floor Plan

0 5 10

Scale 1 to 100

rev:

These drawings should be approved by local Authority

No dimensions to be scaled from this drawing. All dimensions to be checked on site. This drawing is copyright and should not be reproduced without permission of the Architects.

client:
Mr Prithiviraj

project:
37 Hayes End Drive
Hayes
UB4 8HD

drawing:

Propossed Elevations & Ground Floor Plan

scale: 1:100 date: Mar 2021 drawn:

rev:

03 / 10