



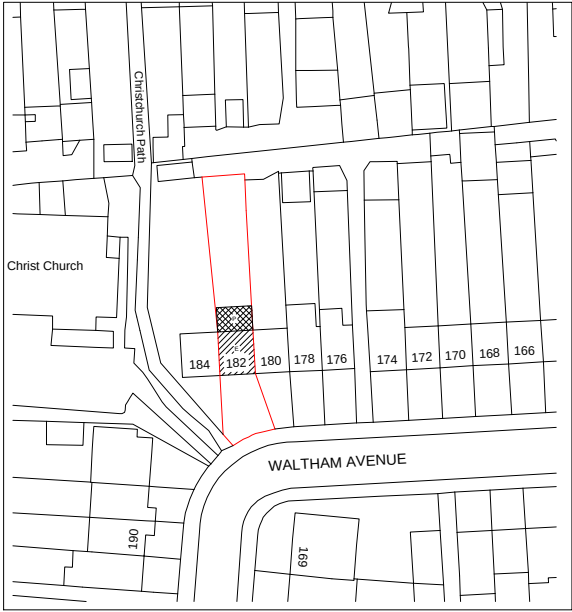

SITE LOCATION SCALE 1:1250

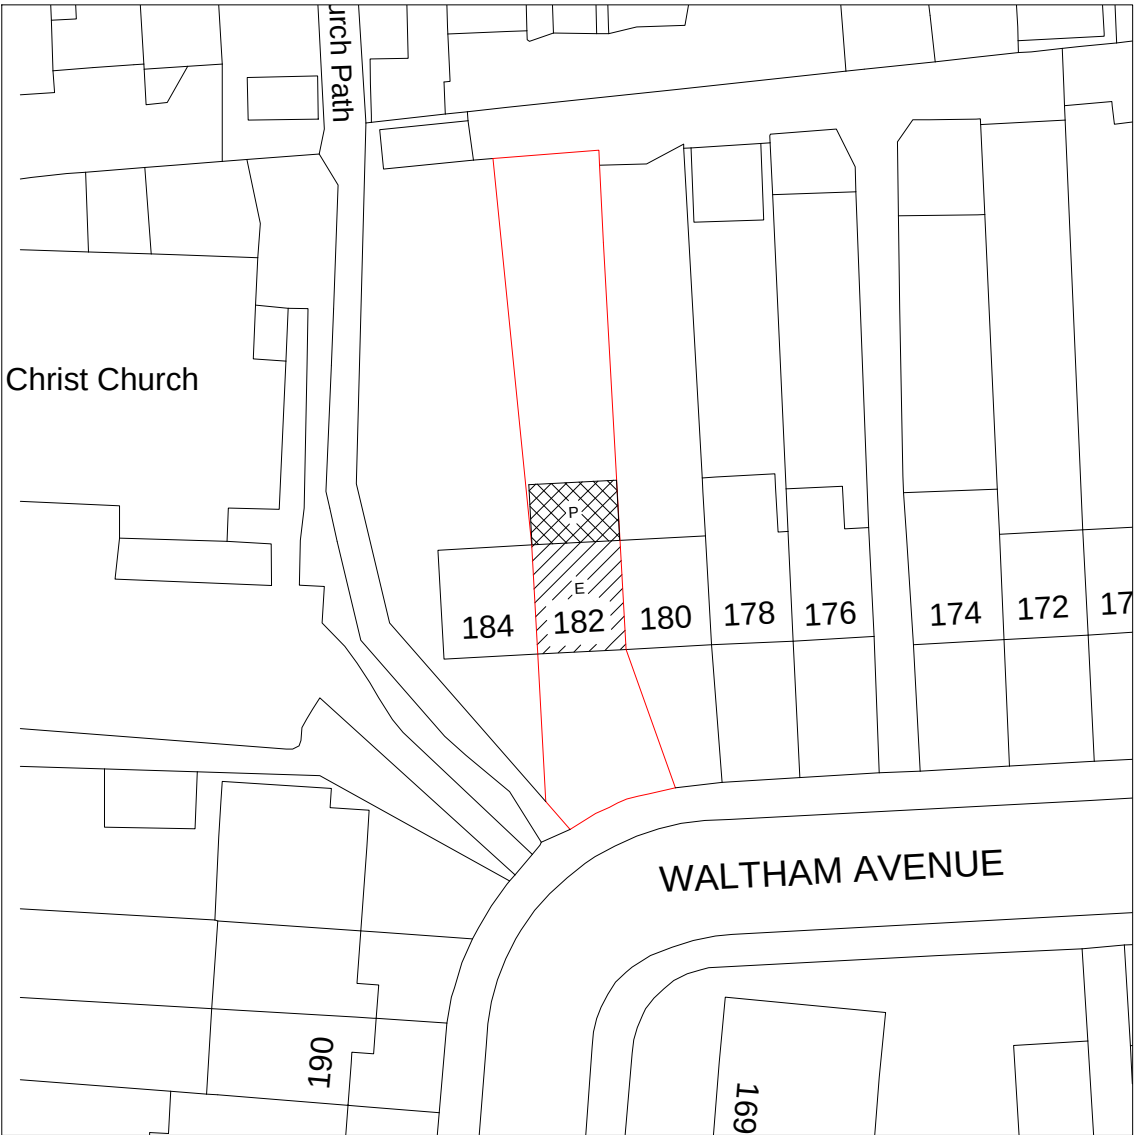

BLOCK PLAN SCALE 1:500

SITE PHOTOS



FRONT VIEW



REAR VIEW

The present premise is a mid-terraced house and is used as a single residential dwelling. The house has a through lounge and dining area and a kitchen on the ground floor. On the first floor the three bedrooms and family bathroom.

These drawings are for a proposed single storey rear extension and internal alterations. This extension will create a larger kitchen dinner and a shower room on the ground floor.

Existing Areas Approx

Site Area -284.00 sqm
Ground floor - 44.00 sqm
First Floor - 44.00 sqm

Proposed Areas Approx

Ground floor -67.00 sqm
First Floor -44.00 sqm

STANDARD ABBRIVIATIONS

AB	air brick	GV	gas valve
BR	boiler	IC	inspection cover
DW	dishwasher	IL	invert level
FR	fridge	MH	manhole
CK	cooker	SC	stop cock
OV	oven	PB	plot boundry
KS	kitchen sink	SW	surface water
HW	hot water tank	FW	foul water
HR	head room		
SVP	soil vent pipe		
FWP	foul water pipe		
RWP	rain water pipe		
RAD	radiator		
THS	thermostat		
EX	extract fan		

Eleph
Design & Build

Planning & Designing of All Types of Building Works
14 Mersham Drive, London NW9 9PN
Tel/Fax: 020-83578365

A	29/04/21	FOR LARGER HOME NOTIFICATION
REV	DATES	COMMENTS

CLIENT
SARBJIT SINGH
182 WALTHAM AVENUE
HAYES
UB3 1TE

PROJECT/TITLE

SINGLE STOREY REAR EXTENSION
AND INTERNAL ALTERATIONS AT 182
WALTHAM AVENUE, HAYES, UB3 1TE

SCALE: AS SHOWN	DRG NO : 21009-WALTHAMAVE182-001
--------------------	-------------------------------------