



PROPOSED

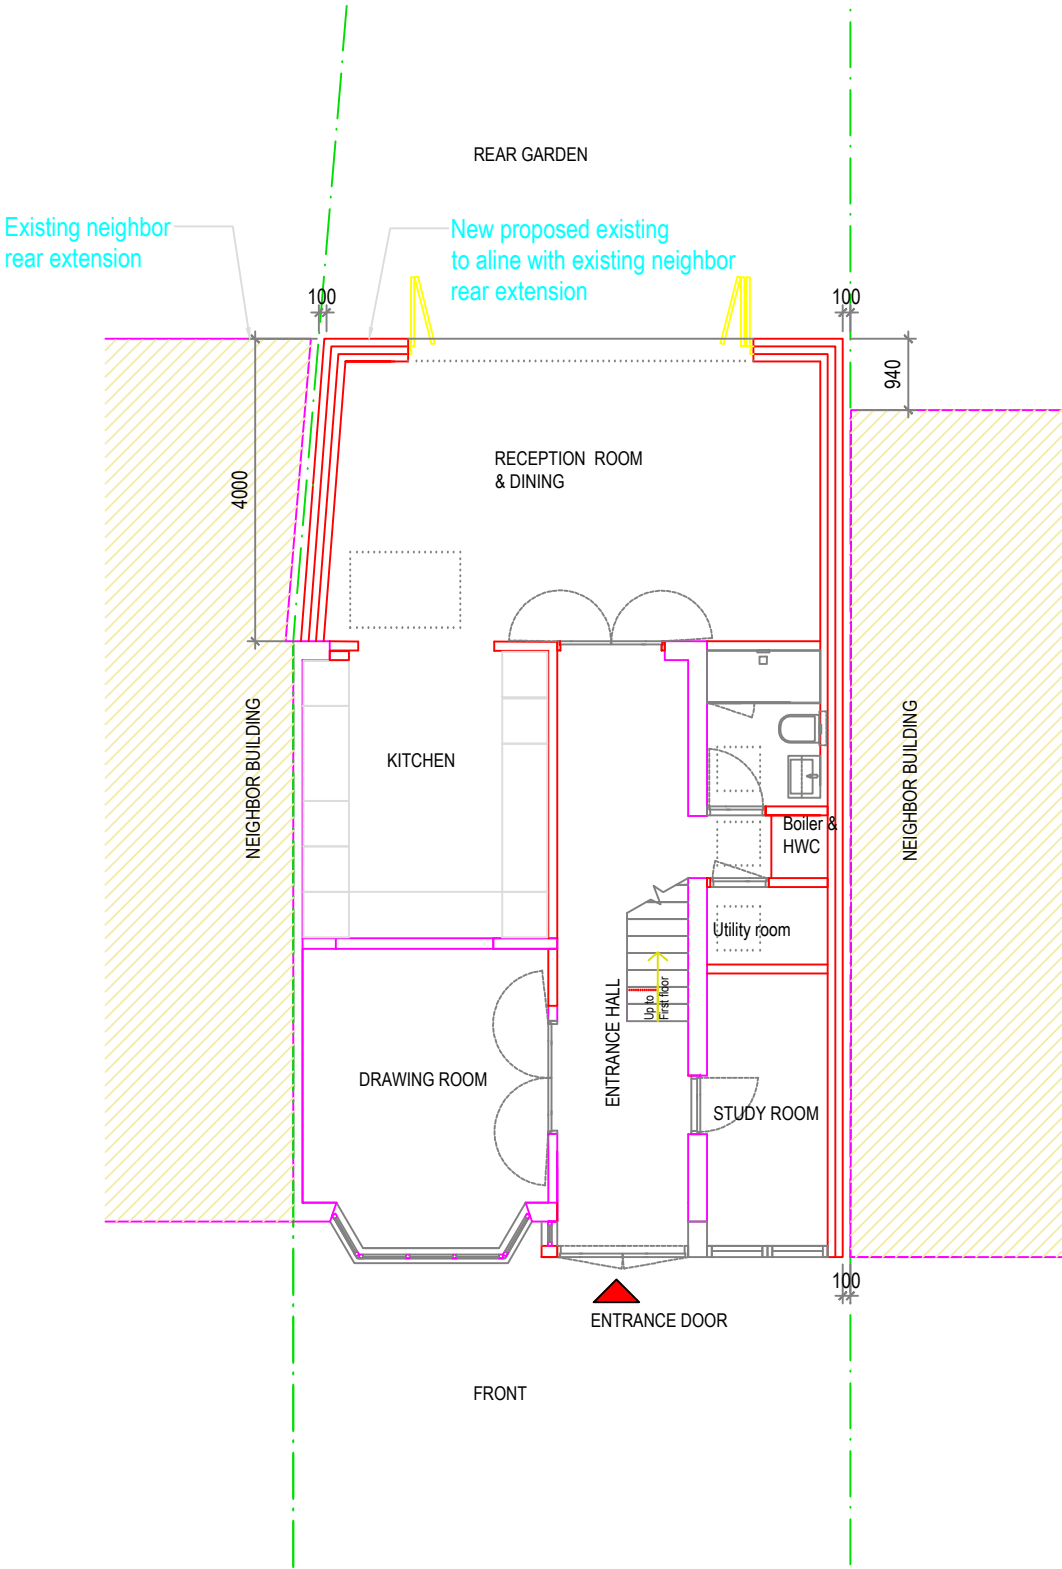


GROUND FLOOR
Scale 1:100 @ A3

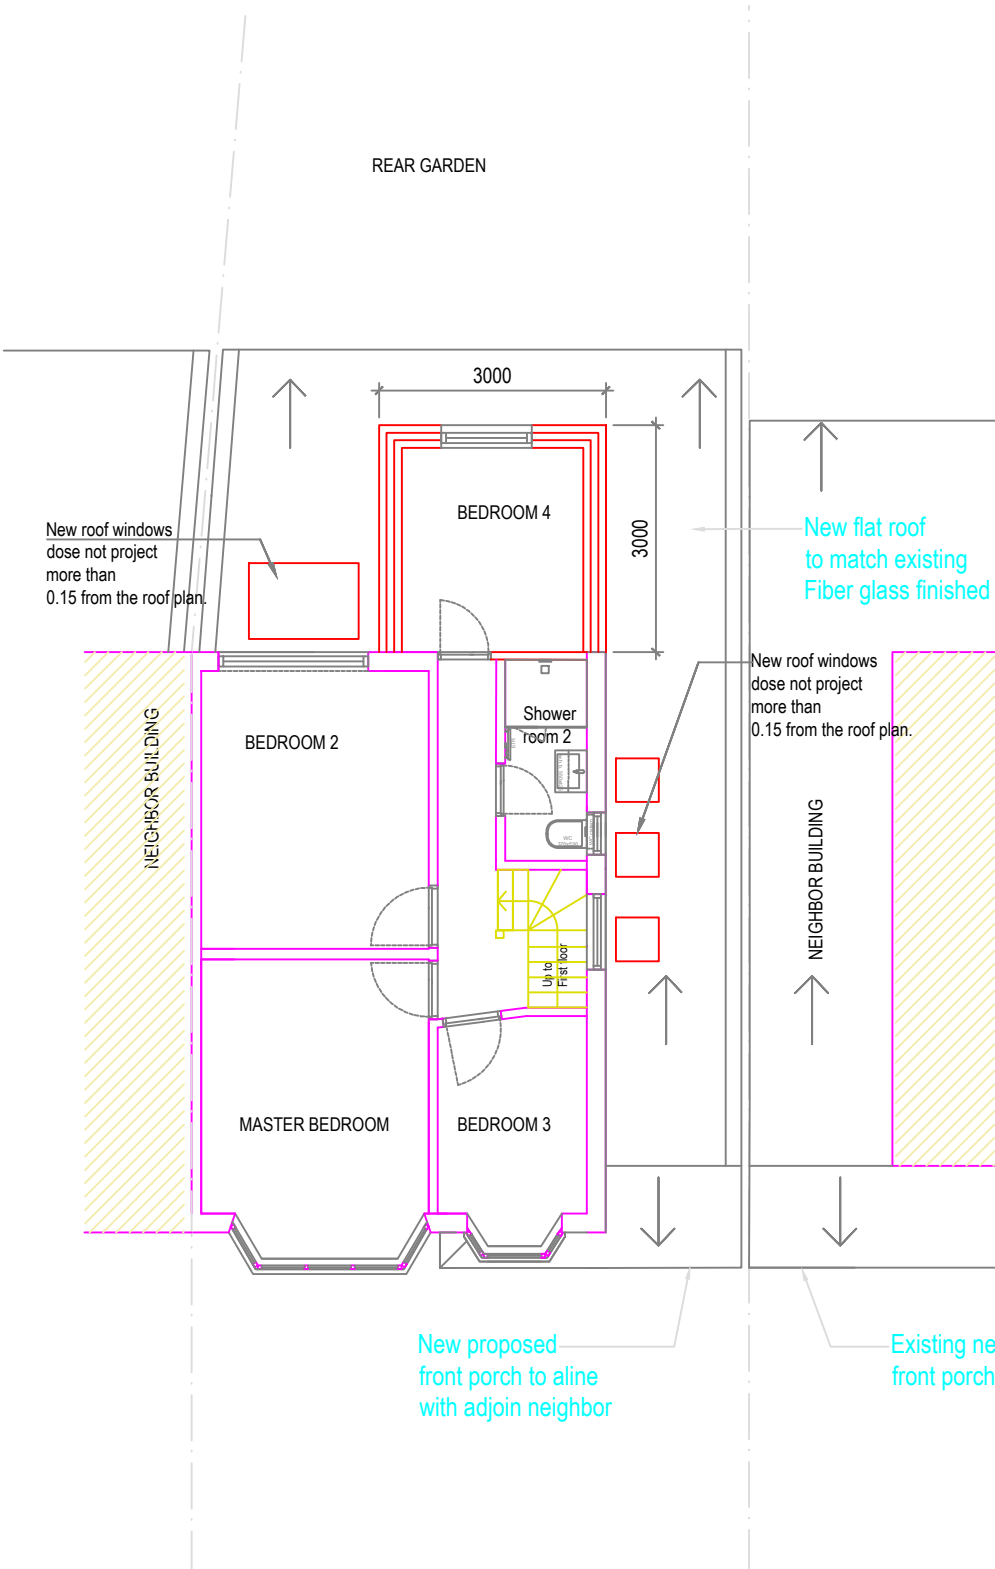

FIRST FLOOR
Scale 1:100 @ A3

- Ground Floor rear extension
13.50 sq.m
- Ground Floor side extension
4.50 sq.m
- First Floor rear
Gross external area 9.00 sq.m

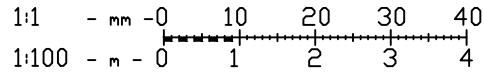

Rev	Desc	By	Date	Ch
REVISIONS				

arkluta

15 Ashfield Road
London
W3 7JE

Tel (+ 44) 0208 743 5600
Mob (+ 44) 077 69811452
E-mail: arkluta@hotmail.co.uk

Project:
68 WINDSOR AVENUE
UB10 9AX
Client :
Title:
PROPOSED
GROUND, FIRST FLOOR

Scale: 1:100@A3	Drawn by: GME
Date: APRIL 2021	Checked by: LV
Drawing No: 68-WA-05P	Rev: .