


Unit 4, Cowley Mill Trading Estate, Longbridge Way, UB8 2YG

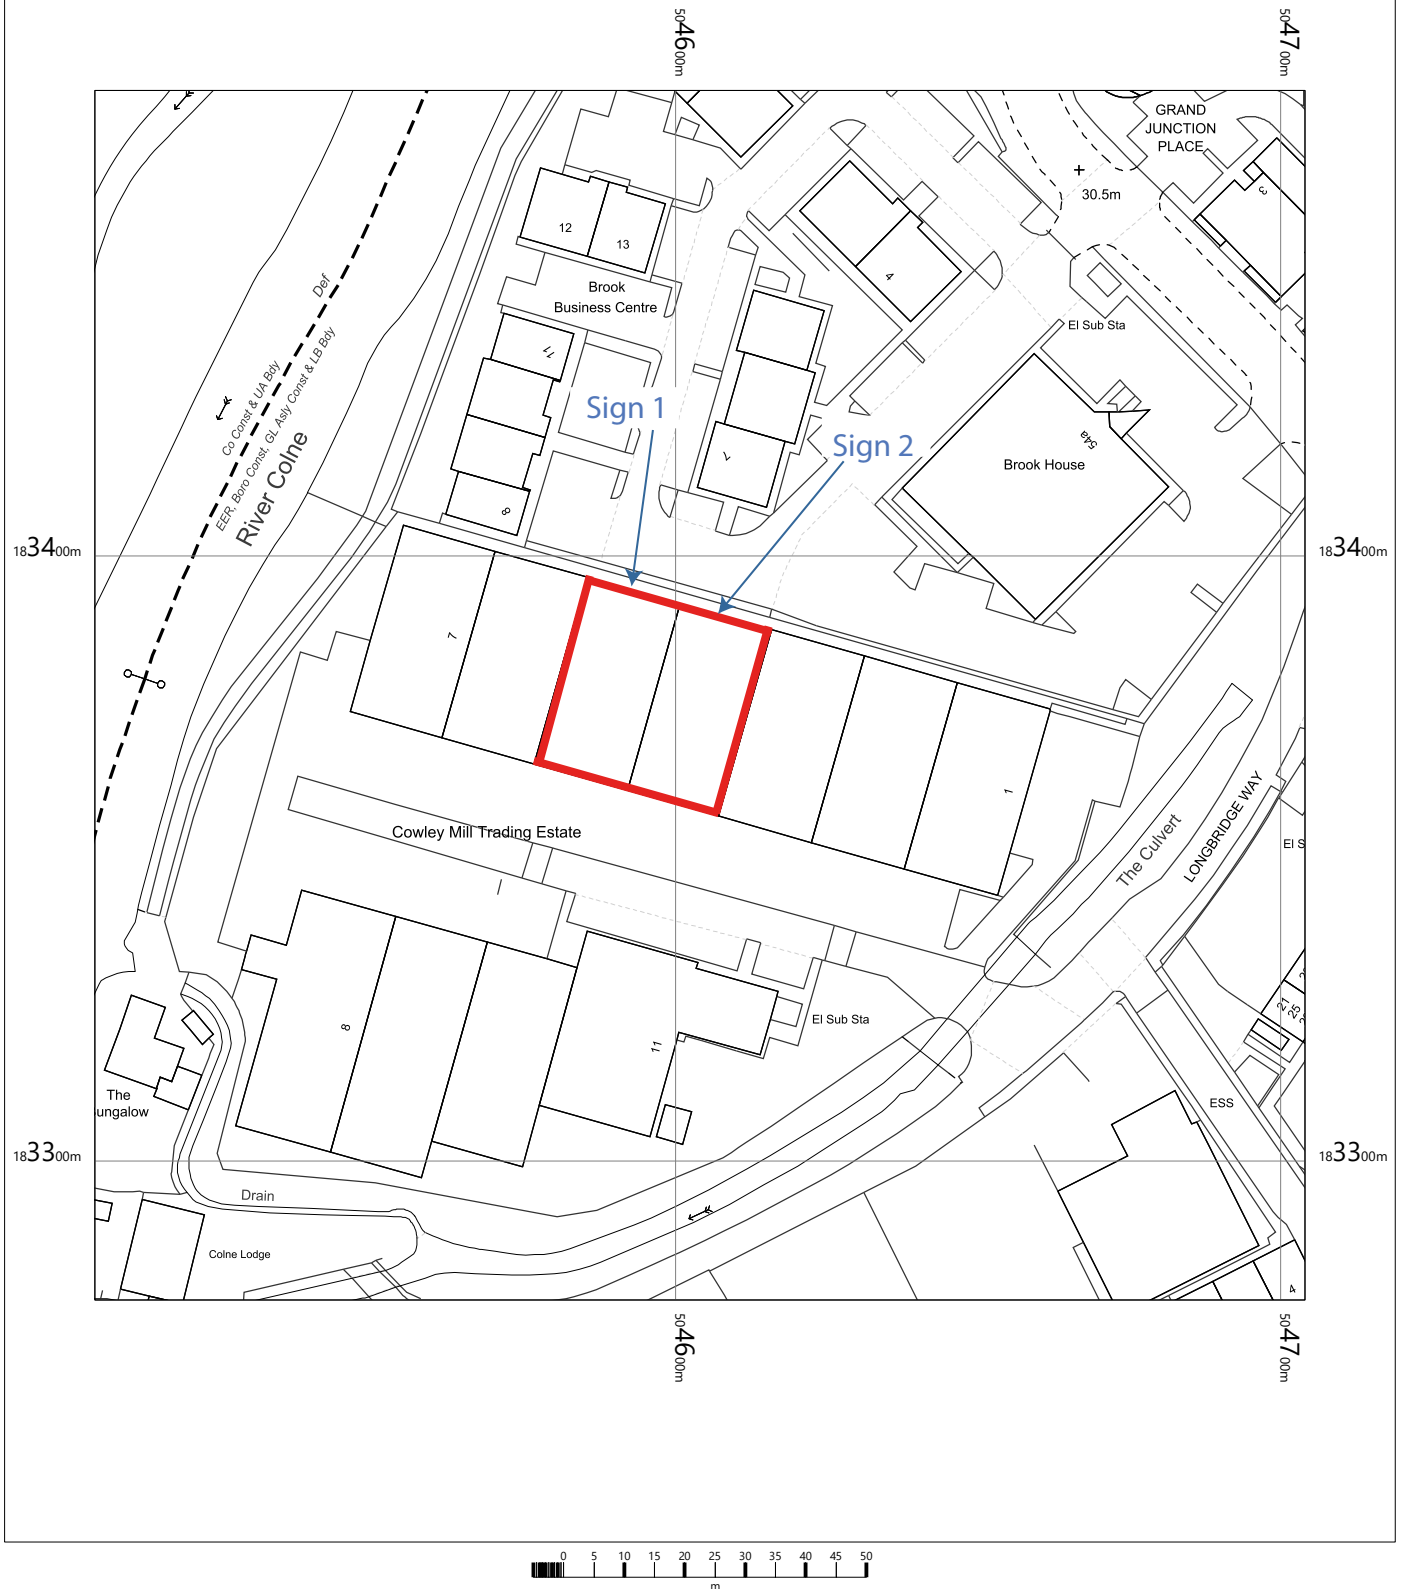


Howden Joinery
Unit 4
Cowley Mill Trading Estate
Longbridge Way,
Uxbridge,
Hillingdon
UB8 2YG

OS MasterMap 1250/2500/10000 scale
Thursday, March 25, 2021, ID: MPMBW-00949333
www.blackwellmapping.co.uk

1:1250 scale print at A4, Centre: 504604 E, 183377 N

©Crown Copyright Ordnance Survey. Licence no. 100041041

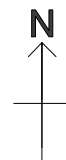

BLACKWELL'S
MAPPING SERVICES
PERSONAL & PROFESSIONAL MAPPING
www.blackwellmapping.co.uk

TEL: 0800 151 2612
maps@blackwell.co.uk