
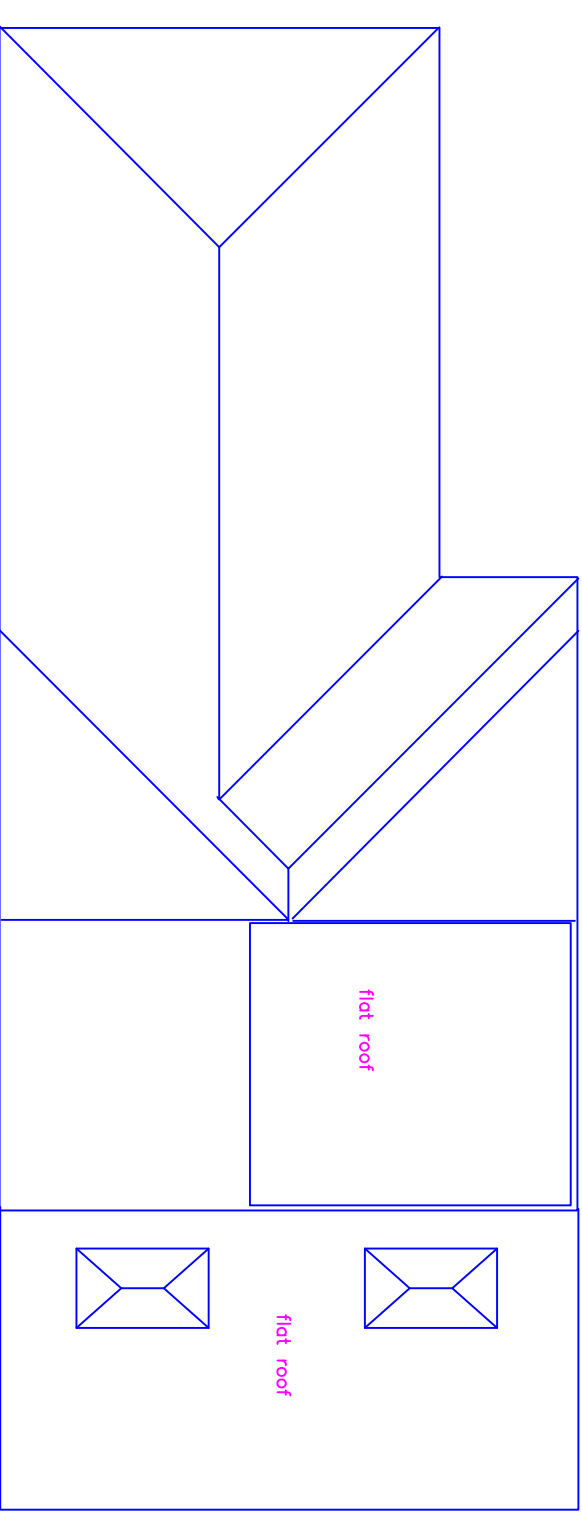
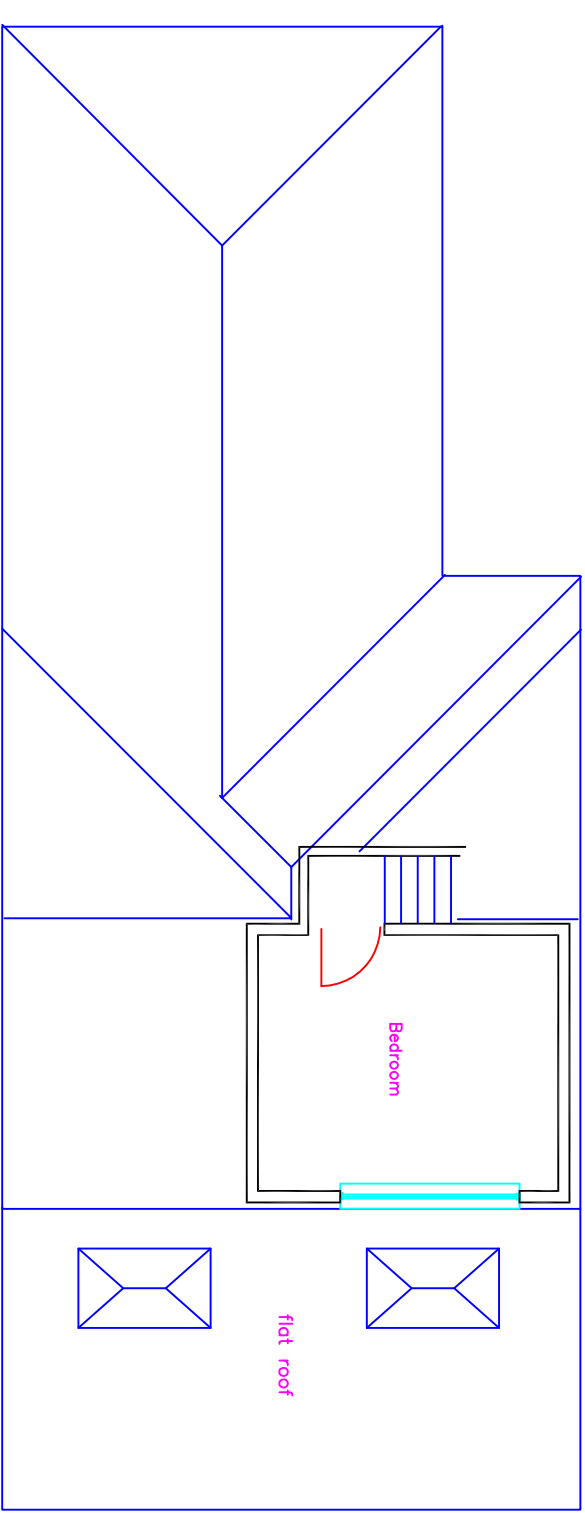


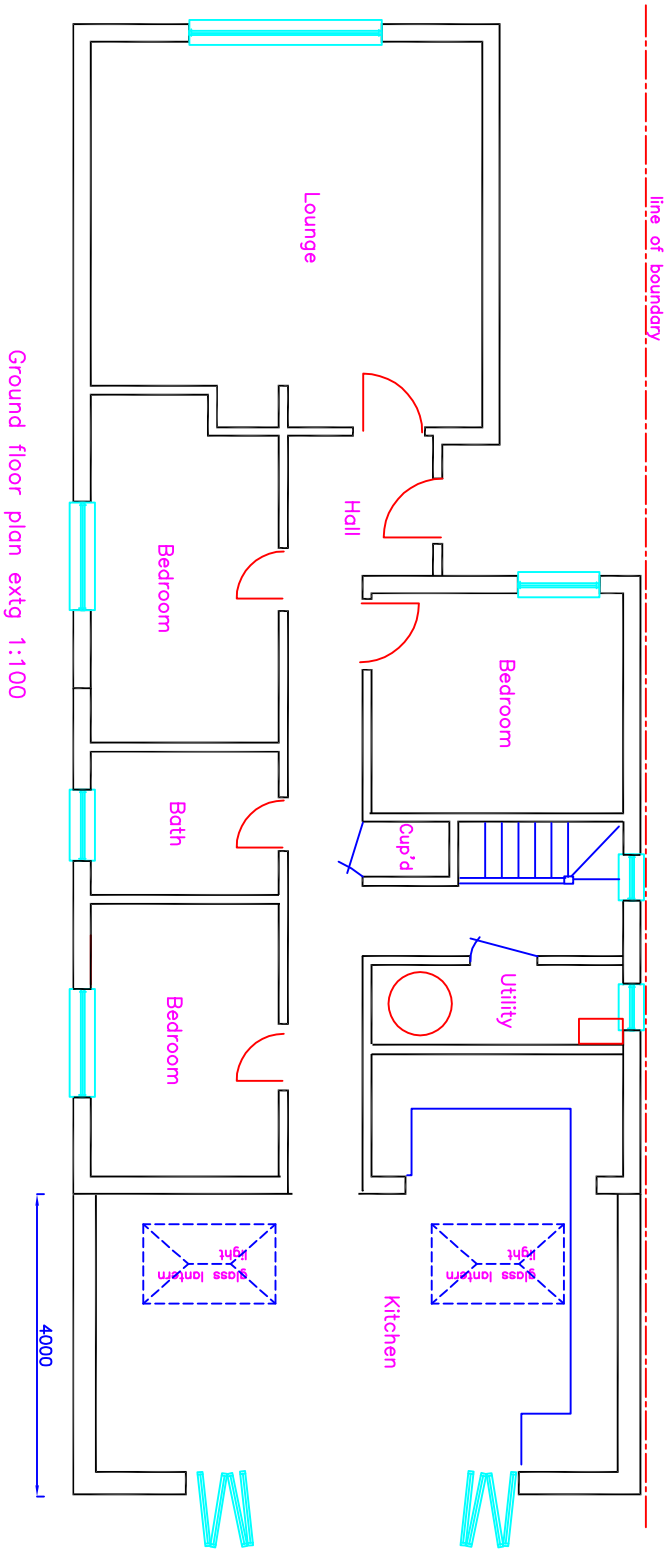

FOR LDC PURPOSES ONLY

ADDRESS			4a Parkfield Road Ickenham UB310 8LN		
DRAWING TITLE			Plans / elevations combined schemes		
PROPOSAL			Rear single storey extension and loft conversion		
SCALE	DATE	REV			
1:100	Apr 21				
DRAWING NUMBER			L.02		