


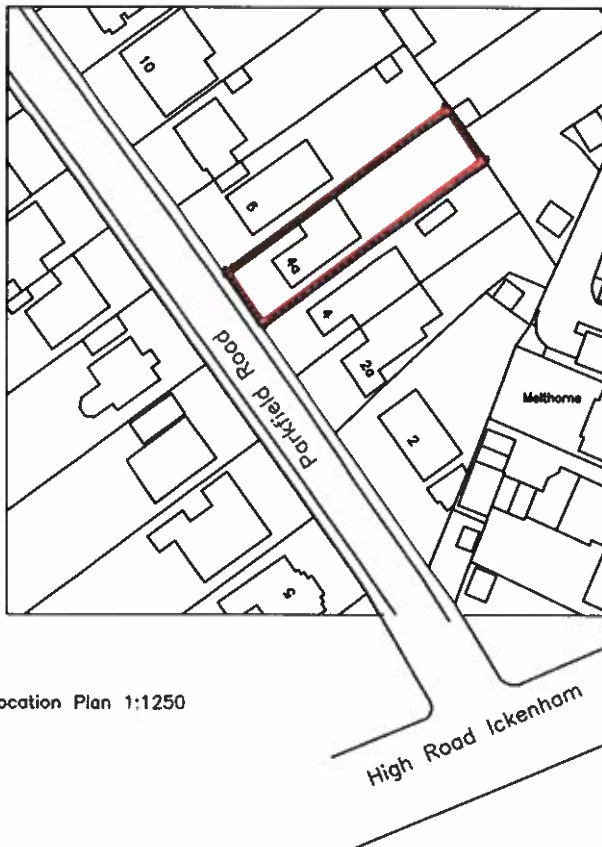

Location Plan 1:1250

For LDC Purposes only

ADDRESS 4a Parkfield Road Ickenham UB10 8LN		
DRAWING TITLE Location Plan		
PROPOSAL single storey rear extension loft conversion		
SCALE 1:1250	DATE Apr 21	REV
DRAWING NUMBER L.04		