
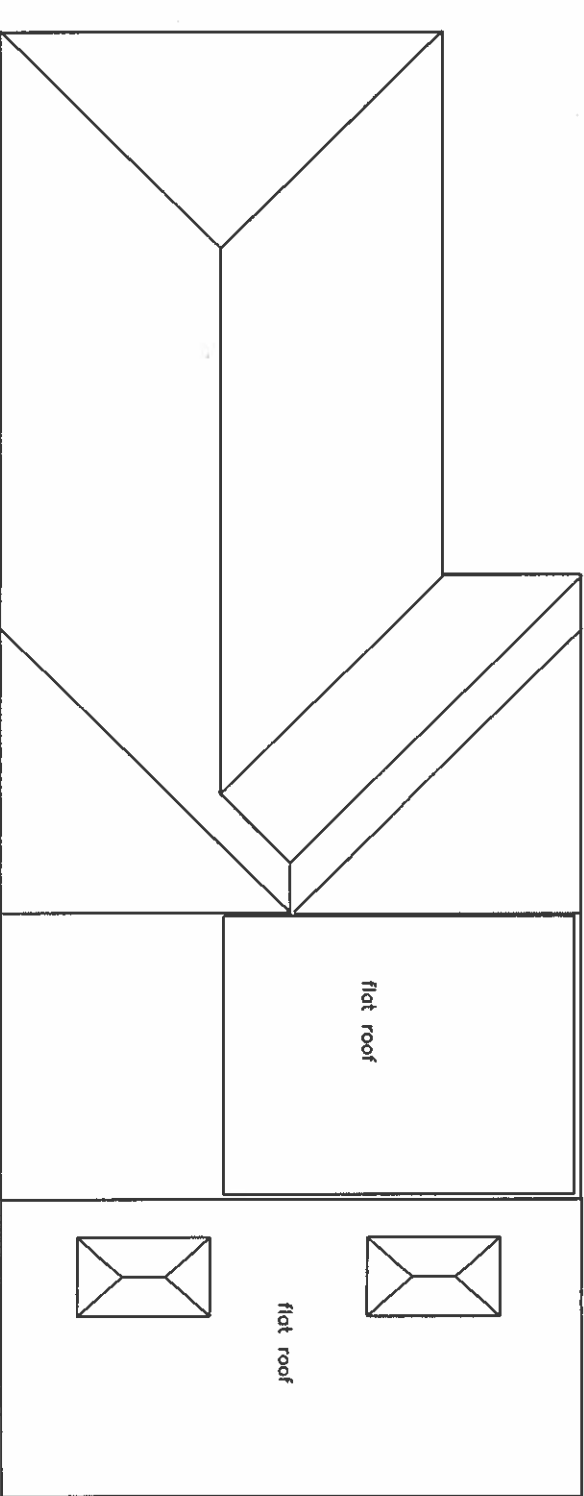
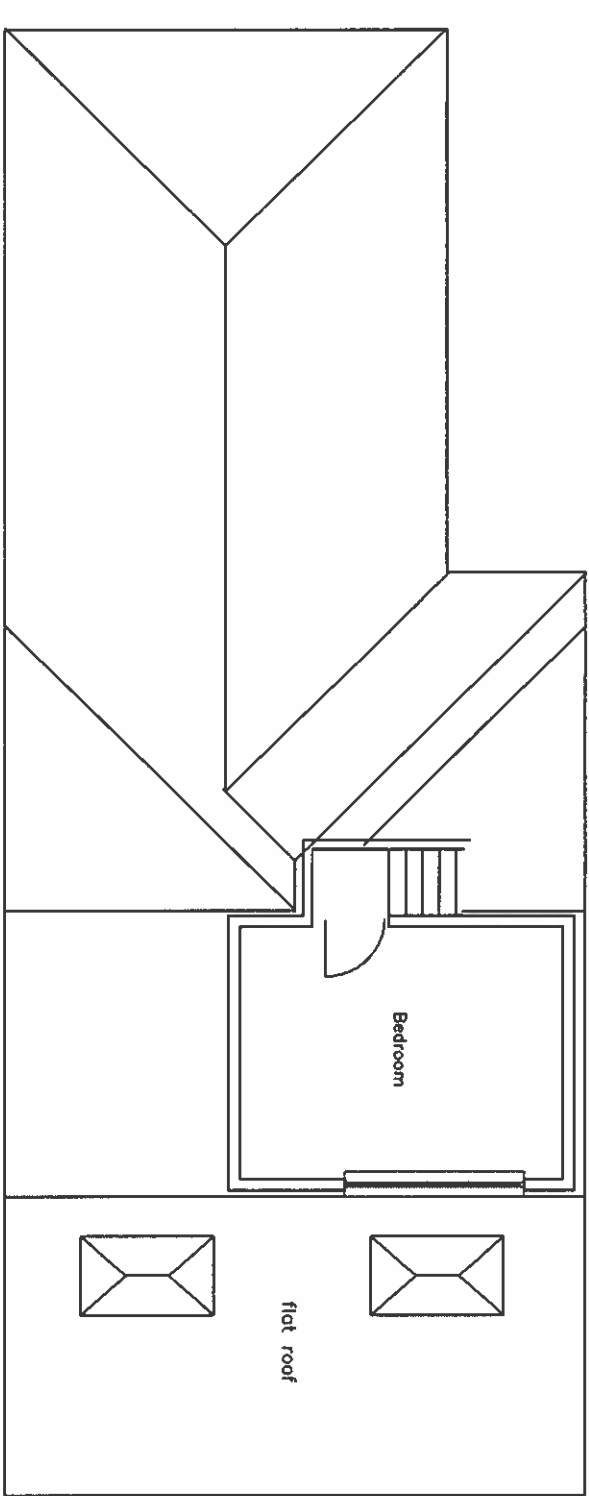


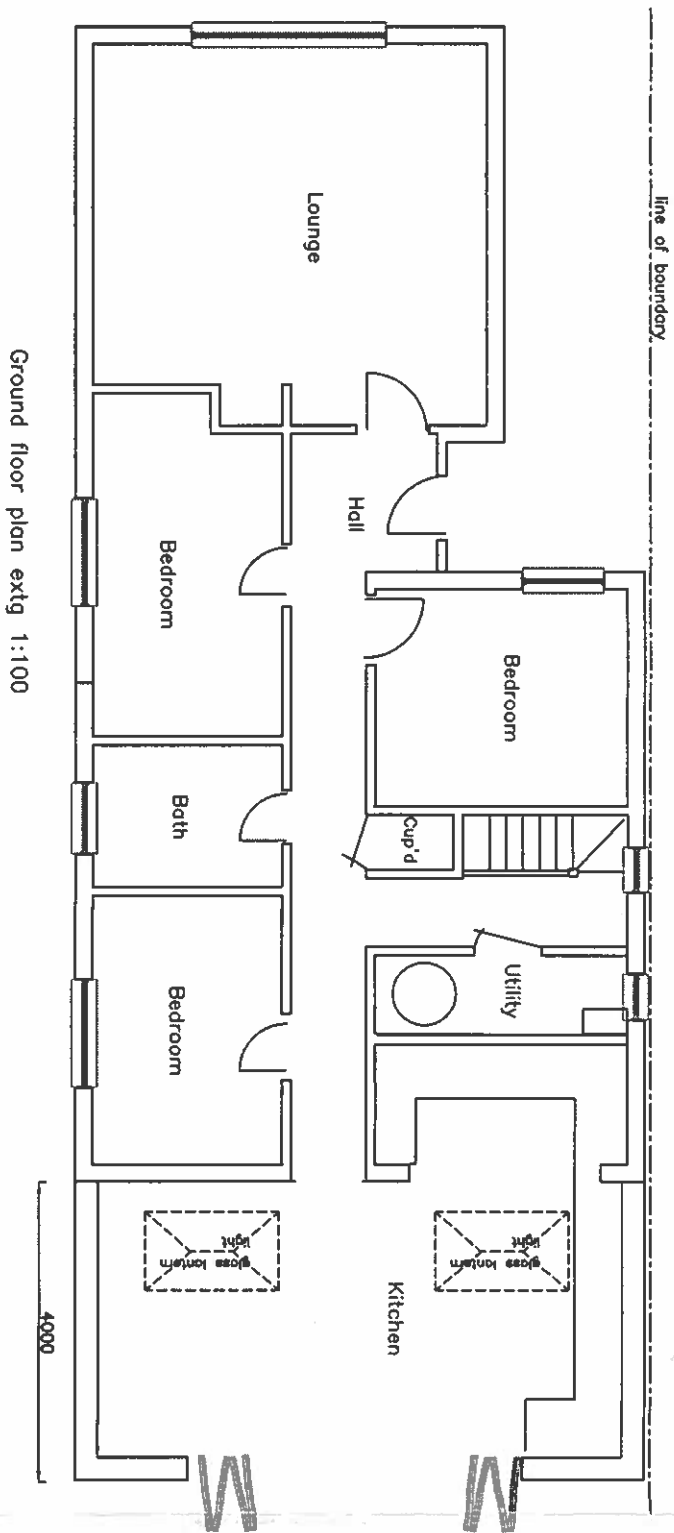

FOR LDC PURPOSES ONLY

ADDRESS			
4a Parkfield Road Ickenham UB10 8LN			
DRAWING TITLE			
Plans / elevations combined schemes			
PROPOSAL			
Rear single storey extension and loft conversion			
SCALE	DATE	REV	
1:100	Apr 21		
DRAWING NUMBER		L.02	